REV.#	DATE	NAME	NOTES

86 Church Road, Hove, East Sussex, UK, BN3 2EF. Tel: 0845-886-0038. Fax: 0845-886-0063

BUILDING SOLUTIONS CONSULTANTS LTD

Do not scale. Use figured dimensions only. Check dimensions on site. Notify BSC of any discrepancies. copyright BSC Ltd.

PROJECT	587 Upper Shoreham Road, Shoreham by Sea.		
DRAWING	Location and Block Plans		
STAGE	Planning Application	JOB NO. :	611
		DATE :	28\08\2015
DWG NO.	100	SCALE 1:1250 @ A3	REVISION: - DRAWN : DB

Ordnance Survey Extract - Denoting Site Location

Scale 1:1250

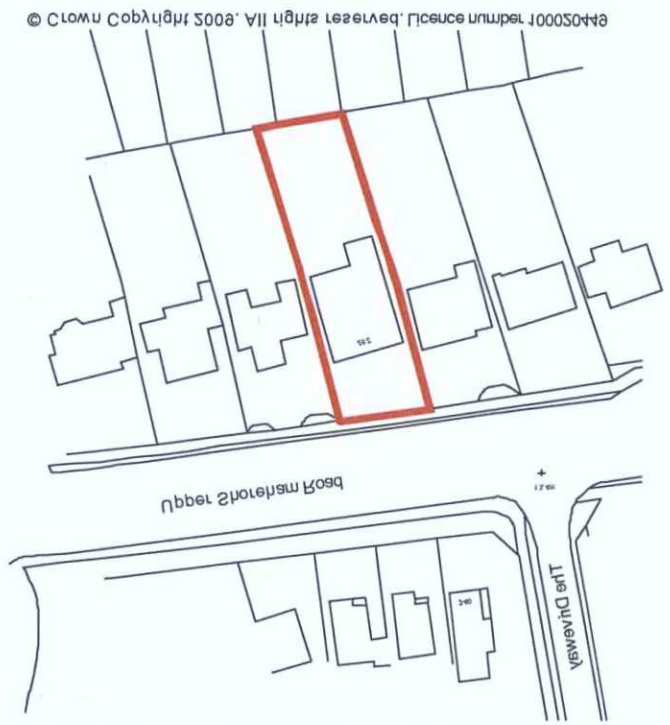

0 10 20 30 40 50 60

Scale in Metres

NORTH

Block Plan - Denoting Proposed Extension

Scale 1:200



0 5 10 15 20 25

Scale in Metres

Red Hatched area denotes extent of proposed extension.

NORTH

PLANNING SERVICES
ADUR & WORTHING
PLAN AWDM\1044\15
DATE 9.9.15
VALID