0 1 2 3 4 5

NORTH

ADUR & WORTHING
PLANNING SERVICES

PLAN	AWDM/ 10 FF 15
DATE VALID	6.9.15

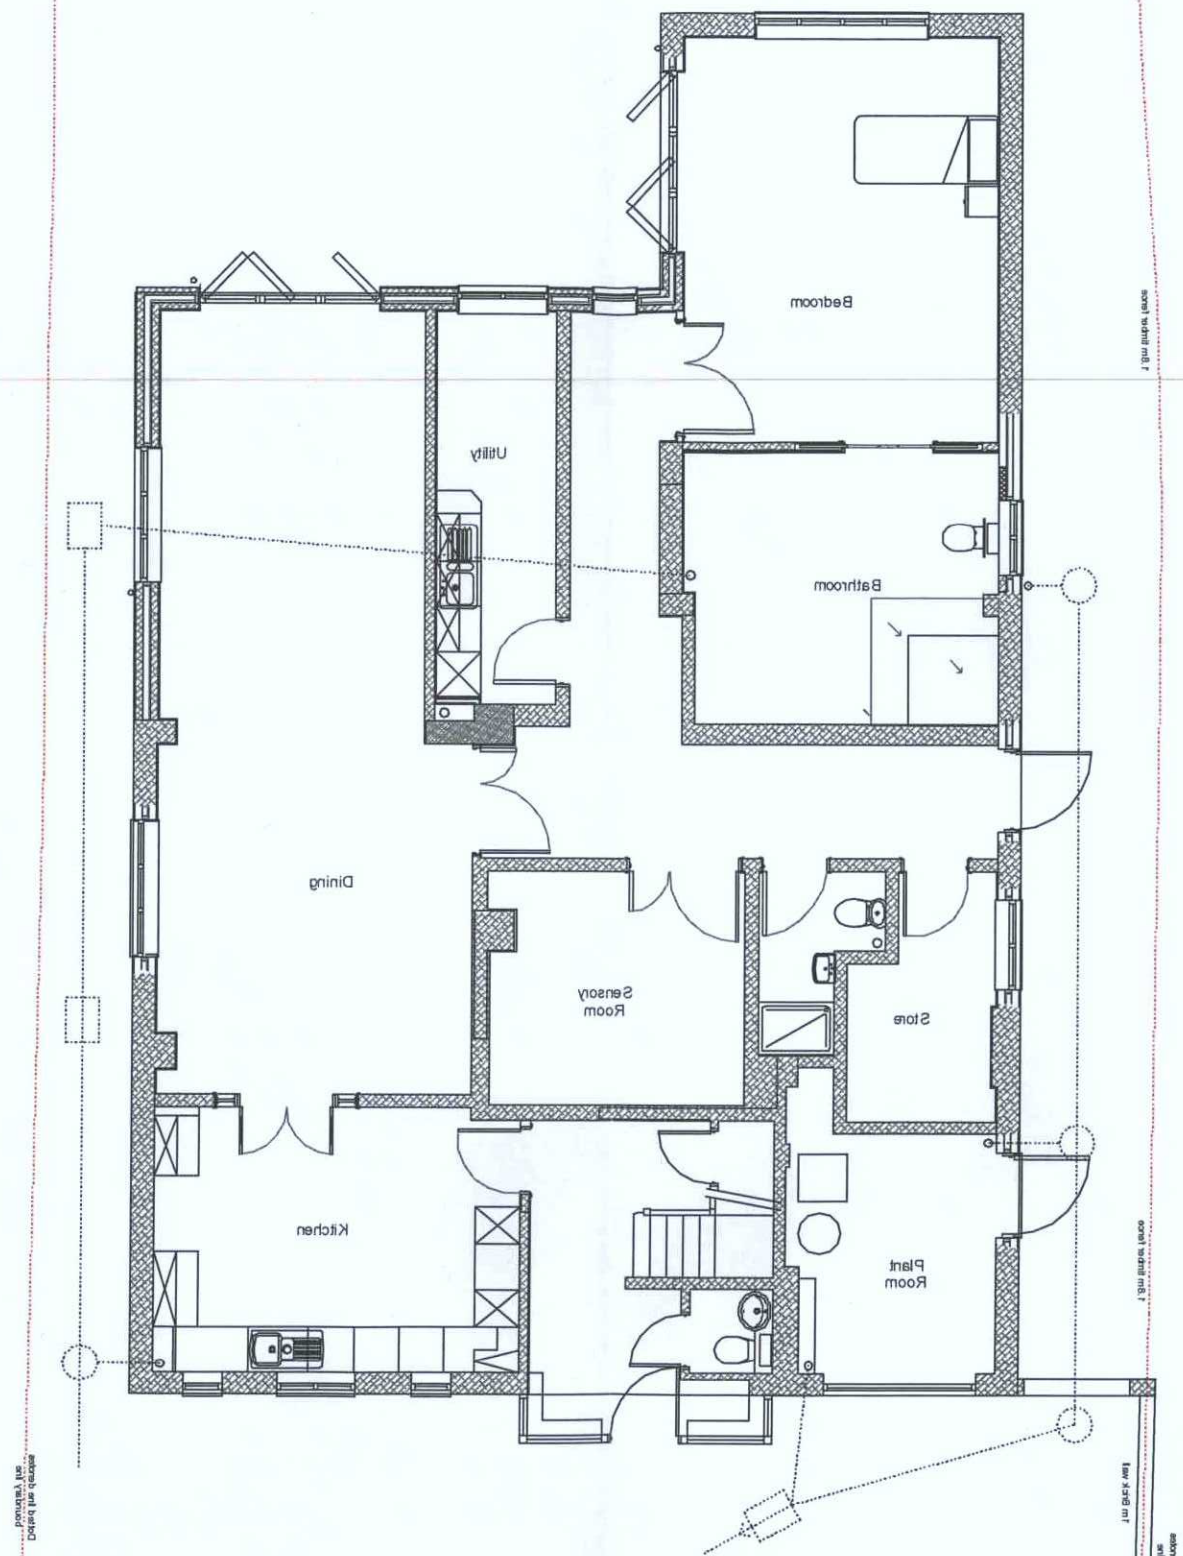

PROJECT	297 Upper Shoreham Road, Shoreham by Sea.		
DRAWING	Ground Floor Plan - As Existing		
STAGE	Planning Application		JOB NO.: 611
			DATE : 28\08\2012
DWG NO. 102	SCALE 1:100 @ A3	REVISION : -	DRAWN : DB

Do not scale: use figured dimensions only: check dimensions on site: notify BSC of any discrepancies: copyright BSC Ltd.

BUILDING SOLUTIONS CONSULTANTS LTD

96 Church Road, Hove, East Sussex, UK, BN3 4EF. Tel: 0845-886-0036. Fax: 0845-886-0083

REV.#	DATE	NAME	NOTES