REVISION

A. NEW AC CONDENSER NOW INDICATED AS A REPLACEMENT RATHER THAN NEW INSTALLATION ON ROOF. 12.09.12

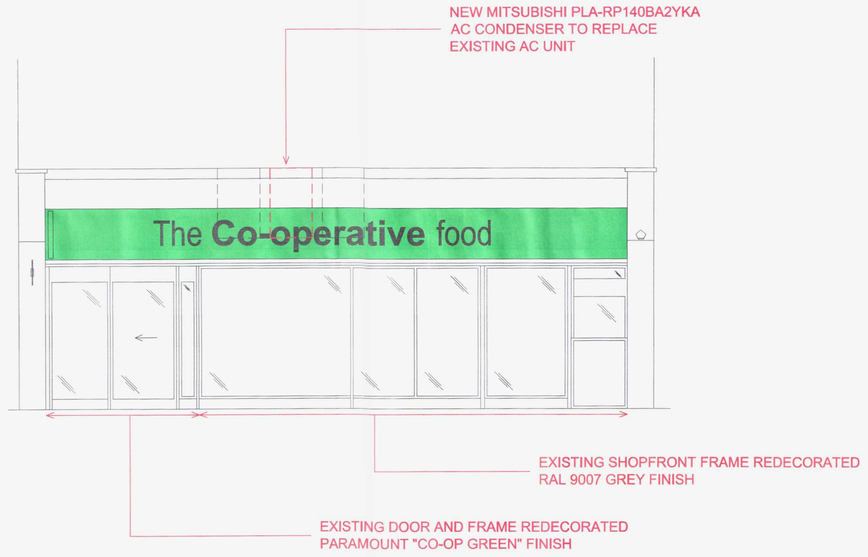

ELEVATION A



ELEVATION B (AS EXISTING)

SCALE 1:50

0m 1 2 3 4 5 10

© THE CONTENTS OF THIS DRAWING REMAIN THE SOLE PROPERTY OF WELLSFIELD ASSOCIATES AND MUST NOT BE COPIED OR REPRODUCED WITHOUT PRIOR PERMISSION.

FULL SURVEY NOT CARRIED OUT, DRAWING PRODUCED USING INFORMATION SUPPLIED BY THE CLIENT

Wellsfield Associates

80 High Street,
Hadleigh,
Essex.
SS7 2PB
Tel: 01702 551123
Fax: 01702 558530
mail@wellsfieldassociates.co.uk

project

CO-OP STORE
22-26 HIGH STREET
SHOREHAM BY SEA
WEST SUSSEX
BN43 5DA

PROPOSED ELEVATIONS

WORTHING
SERVICES
AWDW/1060/12
DATE
~~VALID~~ 12/09/2012
received

date	drawn
AUG '12	DAR
scale	drg no.
1:50@A1	2028.05a