

REVISION

A. NEW AC CONDENSER NOW INDICATED AS A REPLACEMENT RATHER THAN NEW INSTALLATION ON ROOF. 12.09.12

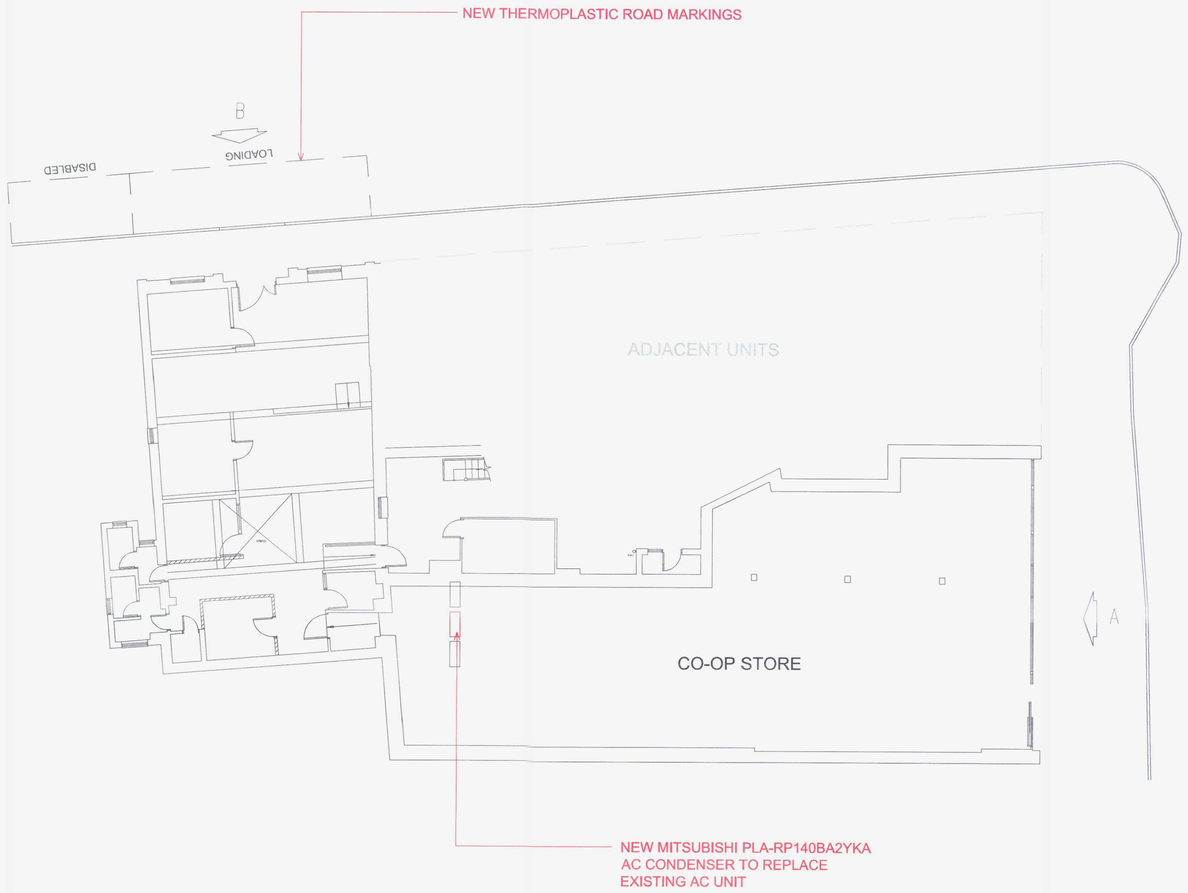

PROPOSED GROUND FLOOR PLAN

SCALE 1:100

0m 2 4 6 8 10

© THE CONTENTS OF THIS DRAWING REMAIN THE SOLE PROPERTY OF WELLSFIELD ASSOCIATES AND MUST NOT BE COPIED OR REPRODUCED WITHOUT PRIOR PERMISSION.

FULL SURVEY NOT CARRIED OUT, DRAWING PRODUCED USING INFORMATION SUPPLIED BY THE CLIENT

Wellsfield Associates

80 High Street,
Hadleigh,
Essex.
SS7 2PB
Tel: 01702 551123
Fax: 01702 558530
mail@wellsfieldassociates.co.uk

project

CO-OP STORE
22-26 HIGH STREET
SHOREHAM BY SEA
WEST SUSSEX
BN43 5DA

PLANNING SERVICES
PLAN AWDM/1060/12
DATE RECEIVED 12/09/2012

PROPOSED GROUND FLOOR PLAN

date AUG '12

drawn DAR

scale 1:100@A1

drg no. 2028.03a