

## Existing South-East Elevation

1 : 100



## Existing North-East Elevation -

1 : 100



## Garage - North-East Elevation

1 : 100

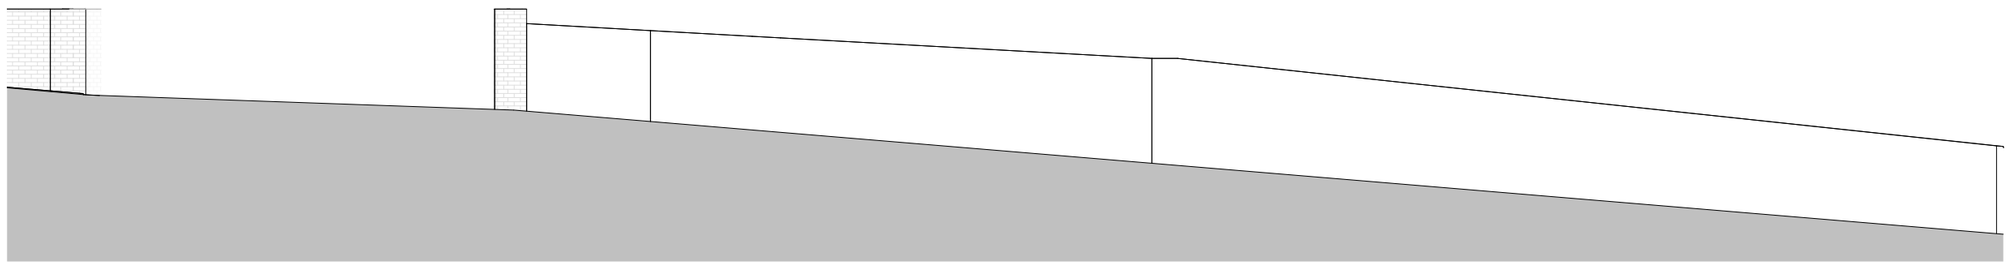

## Existing Front Boundary

1 : 100

**Revisions**

| No. | Description | Date | By |
|---|---|---|---|
| | | | |
| | | | |
| | | | |
| 2 | New labels to elevations | 03-02-25 | |
| 1 | PLANNING | 30-01-25 | |

**Notes:**

GENERAL NOTES:

All dimensions & levels are preliminary and approximate and subject to utilities search, legal boundaries and detailed layouts/ design development through consultation.

Dimensions are to be checked on site by contractor & sub contractors prior to commencement of work, any discrepancies are to be highlighted immediately to the architects.

Scale 1 to 100

0 1 2 5 M

Scale: 1 : 100 @ A3

Project No. 537

Project Name: DAWN, MILL LANE

Drawing Name: **Existing Elevations**

Drawing No. P008

Revision: P2

Suitability Description: PLANNING

Drawn: MS

Checked: GF

Orig Paper Size: A3

FRESH | Architects

T 07703682107 | 07393913140

info@fresh-architects.co.uk | www.fresharchitects.co.uk

Use figured dimensions only. All levels and dimensions to be checked. This drawing is to be read in conjunction with all other relevant drawings and specifications.

© FRESH Architects Ltd. All rights reserved