CDM 2015 Health & Safety Information

This information relates only to 'Significant Hazards' identified on this drawing and is to be read in conjunction with the Designer's Hazard Register.

WALLS


1. Concrete in-situ external walls
2. 1.8m high metal security fencing
3. 1.1m high metal railing
4. Grey vertical cladding system
5. Dark grey brick cladding
6. Grey metal cladding to match roller shutter hatch.

ROOFS, EAVES, SOFFIT & RAINWATER GOODS


10. Grey standing seam roof or similar
11. Surface fixed PV panels
12. Grey metal cladding
13. hidden rain water gutter
14. stainless steel flue

WINDOWS, DOORS & DETAIL


20. Grey ppc aluminium windows/ doors
21. Grey timber bin/cycle/furnitur doors
22. Grey metal roller shutter doors
23. Glass balustrade viewing deck
24. White Cladding Base for Signage
25. Grey Mesh - Bries Soleil

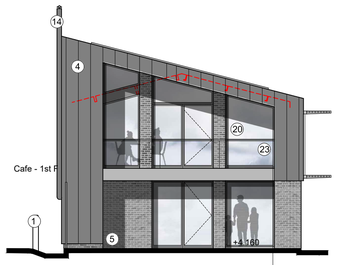


Proposed West Elevation (A)

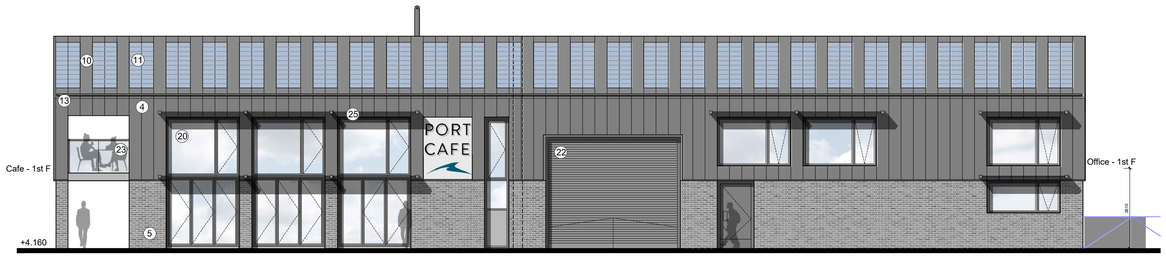


Proposed South Elevation (B)

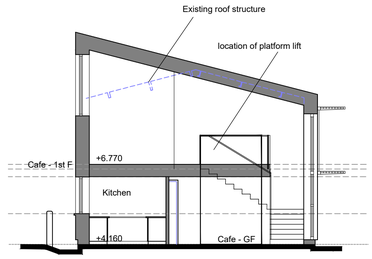


Proposed Cafe Section

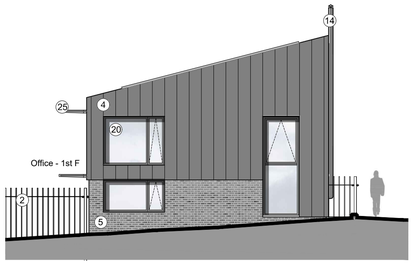


Proposed East Elevation (C)

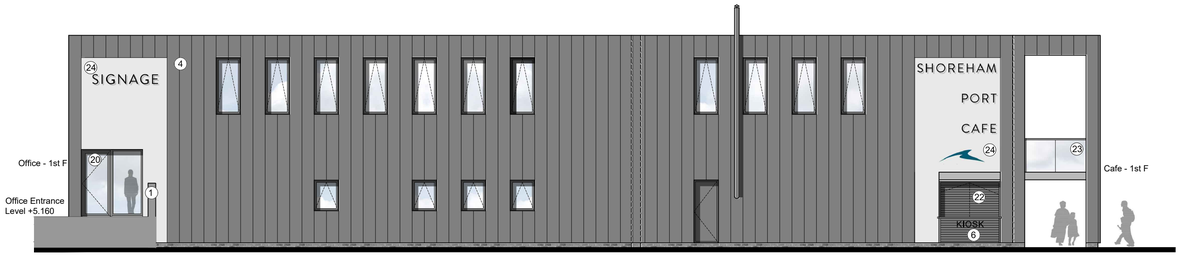


Proposed North Elevation (D)

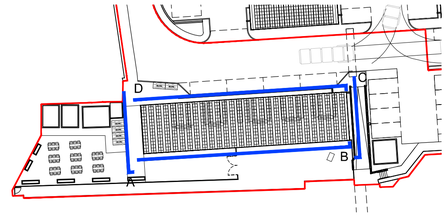

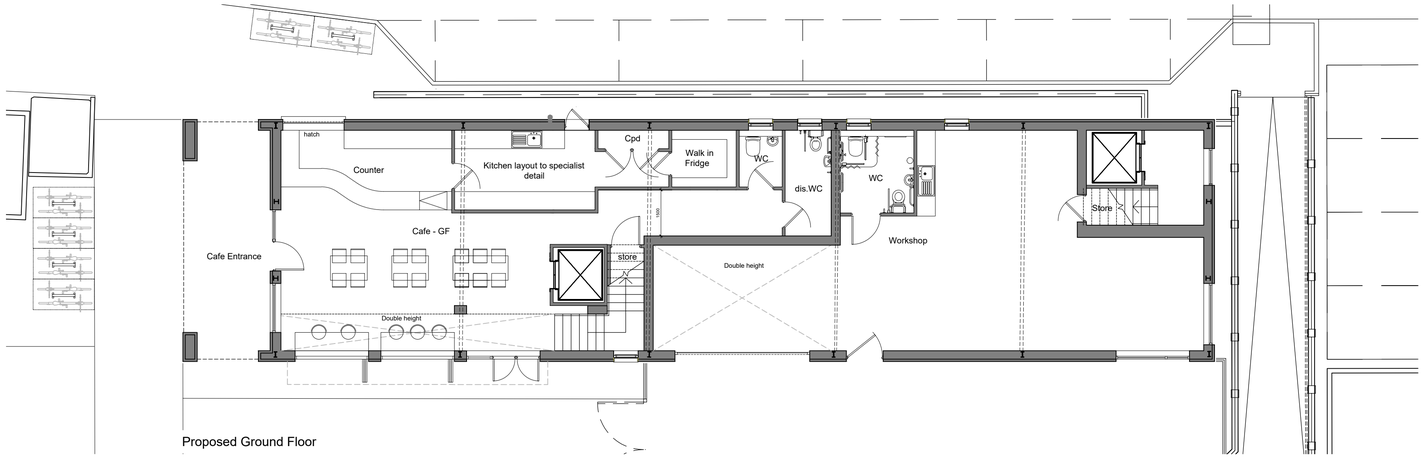

Proposed Ground Floor

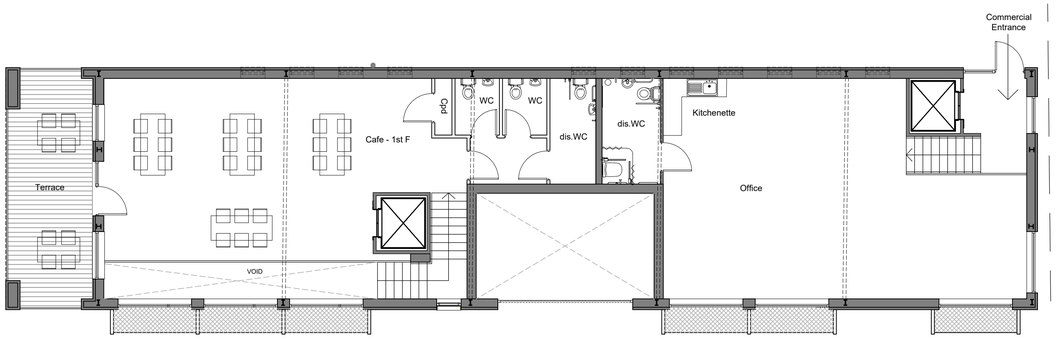

Proposed First Floor

N

Rev	Date	Revision Details	Dr	Ch
C	21.10.20	Minor elevation and floor plan amendments	JT	MG
B	20.08.20	Kitchen Area Updated	JT	MG
A	20.08.20	Materials Key Updated	JT	MG

Client's Name
Shoreham Harbour

Drawing Title
Proposed Plans and Elevations

Drawn: MN | Checked: PF | Date: 27.07.20

Job No: 6923 | Drawing No: PL-11 | Rev: C

Job Title
The Dry Dock Building

Scale
1:200 @ A1 / 1:400 @ A3
metres 4 8 12 16

Status
APPROVAL

London: 76 Great Suffolk Street, London, SE1 0BL
T 0207 928 2773 E london@ecearchitecture.com
Sussex: Brooklyn Chambers, 11 Goring Road, Worthing, West Sussex, BN12 4AP
T 01903 248777 E sussex@ecearchitecture.com
Bristol: Westworks, Colston Tower, Colston Street, Bristol, BS1 4XE
T 0117 214 1101 E bristol@ecewestworks.com
ECE Architecture
www.ecearchitecture.com

CAD Plot date: 20/10/2020 - 12:29:55 6923 pl mast.dwg

© ECE Architecture Limited. No dimensions to be scaled from drawing except for the purposes of Planning Applications. The contractor should check all dimensions on site. It is the contractors responsibility to ensure compliance with Building Regulations.