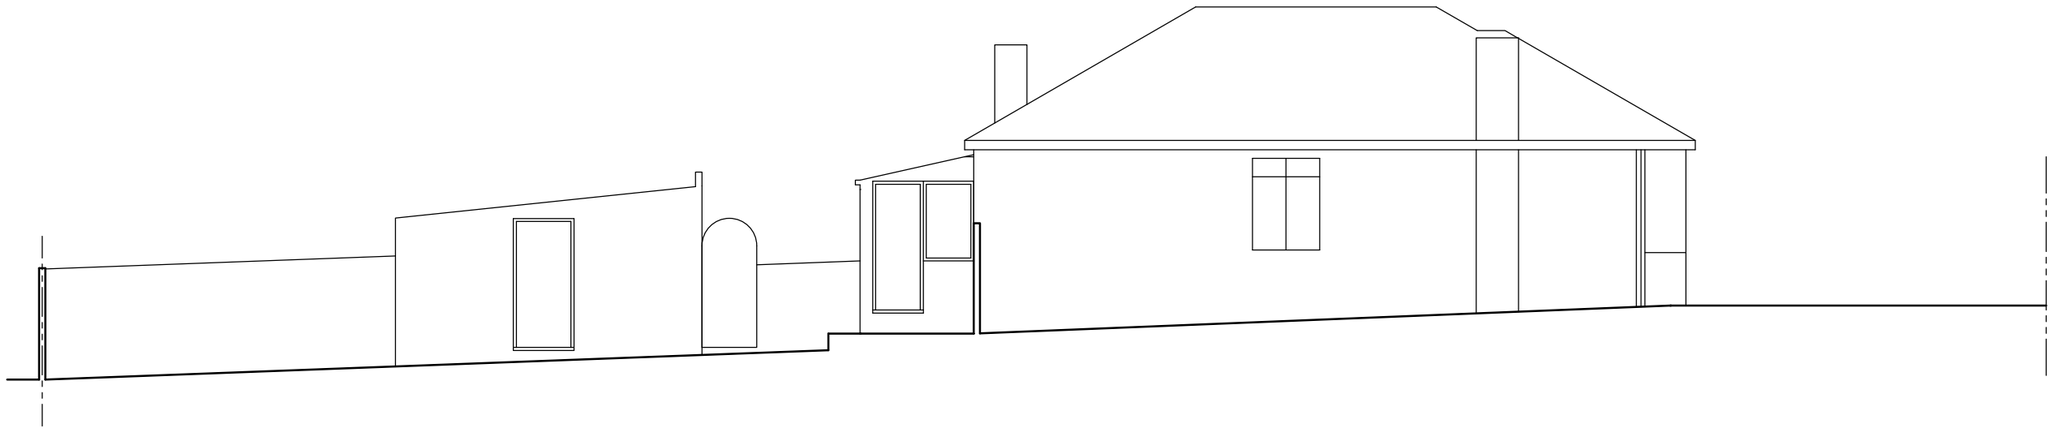

Side (West) Elevation @ 1:100

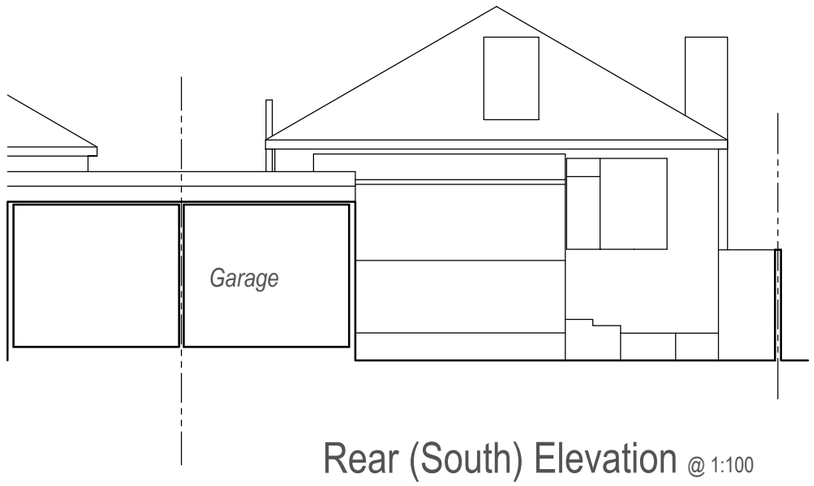

Rear (South) Elevation @ 1:100

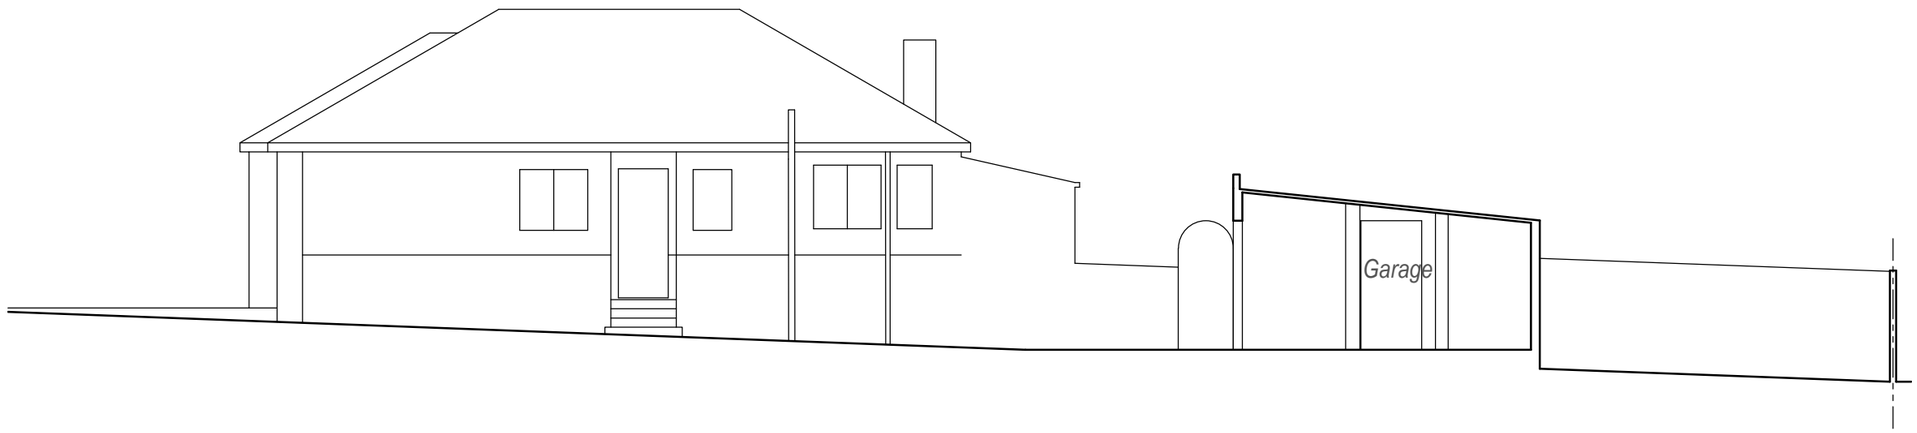

Side (West) Elevation @ 1:100

0 1 2 3 5m 10m

Scale 1:100

Rev	Description	Date

Job Reference	Client
Extension + Garage 20 Upton Avenue Southwick, BN42 4WP	Mr Meaker
Drawing Title	**Drawing No** **Rev**
Existing Elevations	ADC 1297/02

Date	Scale	Dwg Size	Plot Style	Drawn	Checked
07.09.20	1:100	A3	ADCgreyscale	CW	AD

All dimensions to be checked on site and do not scale from this drawing. This drawing should be approved by Local Authority Building Control or other appropriate checking authority prior to commencement of work. This drawing should not be reproduced without the prior consent of the author.

ADC Alistair Dodd Consulting

Architectural Services

72a Beaconsfield Road . Brighton . East Sussex . BN1 6DD
Tel: 01273 669466
Email: info@adcbrighton.co.uk
WWw.adcbrighton.com