

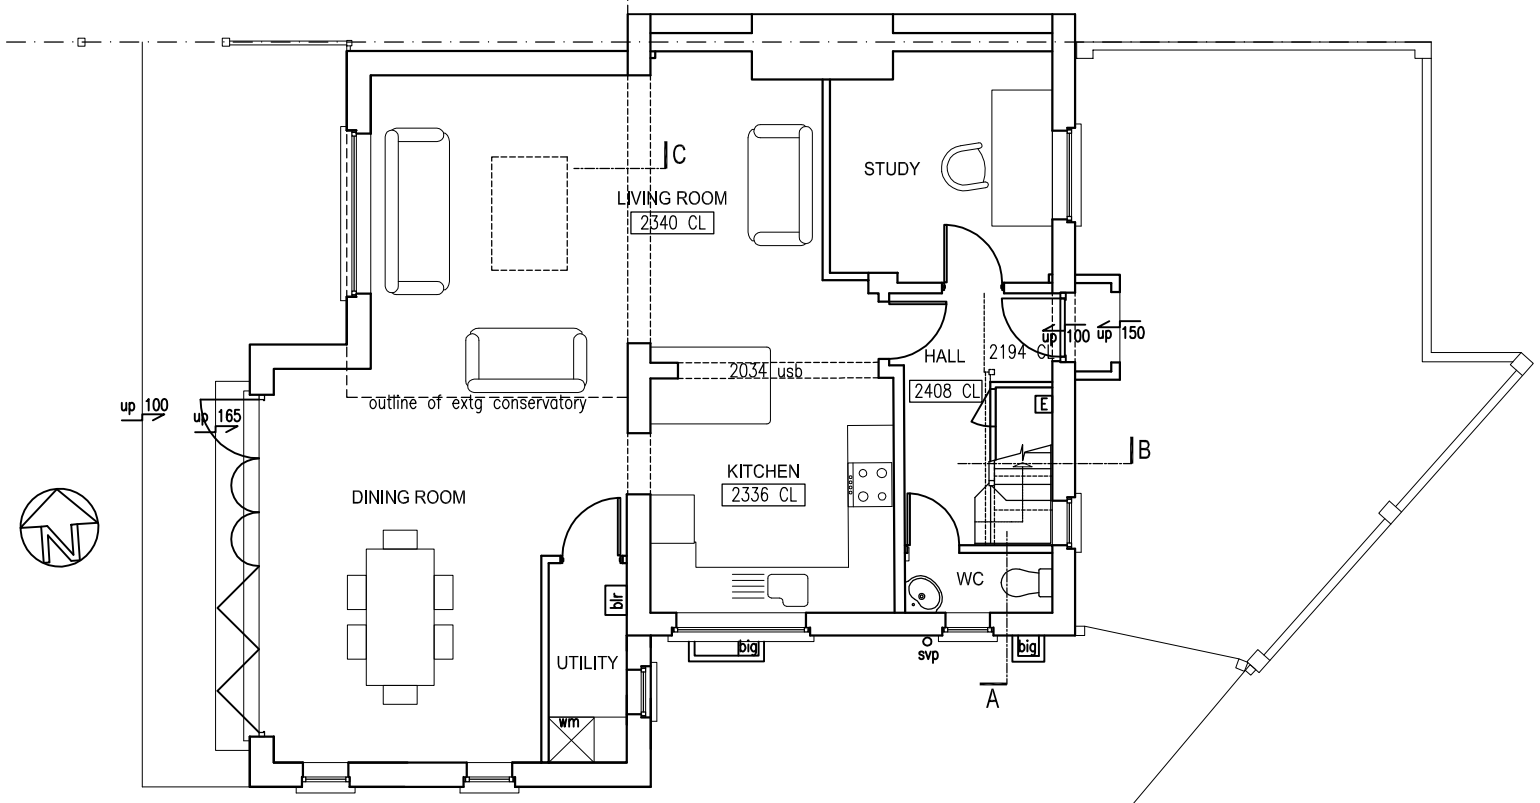


GROUND FLOOR PLAN

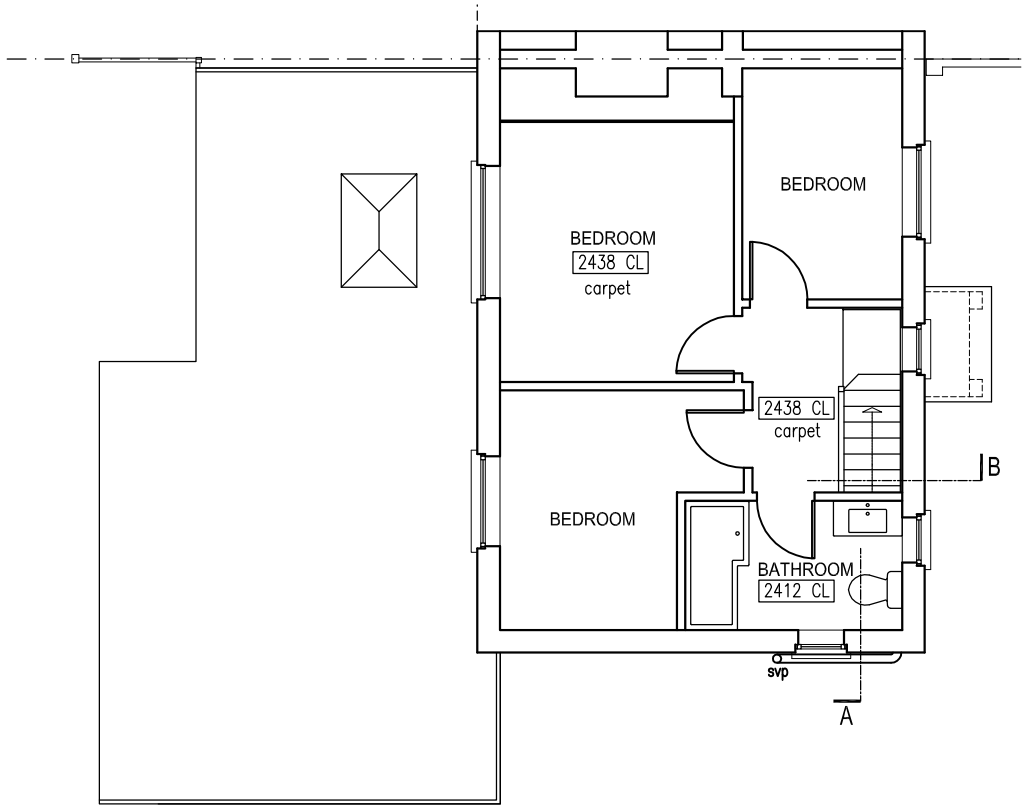

FIRST FLOOR PLAN

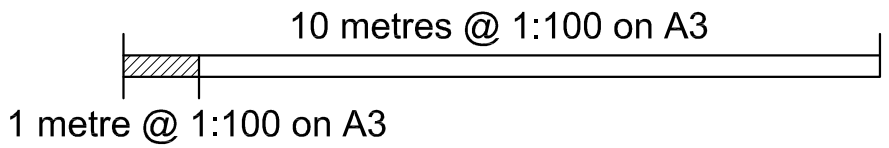

rev.	date

These drawings should be approved by Local Authority Building Control or other appropriate checking Authority prior to commencement of the work.

No dimensions to be scaled from this drawing.
All dimensions to be checked on site.
This drawing is copyright.

client
Kelechi and Amy Chima

project
11 Montford Close
Shoreham by Sea

drawing
Proposed Plans

scale 1:100@A3 date 10.04.20

drawn CH

9 Kenton Road
Hove, East Sussex
BN3 4PG
tel: 01273 298217
fax: 01273 298217
e-mail: info@clairehaigharchitects.co.uk

Claire Haigh
Associates Ltd

CH 994 /004 rev. B