REVISIONS:
REV: DATE: BY: RVW:



Rear (South) Elevation as proposed



Front (North) Elevation as proposed

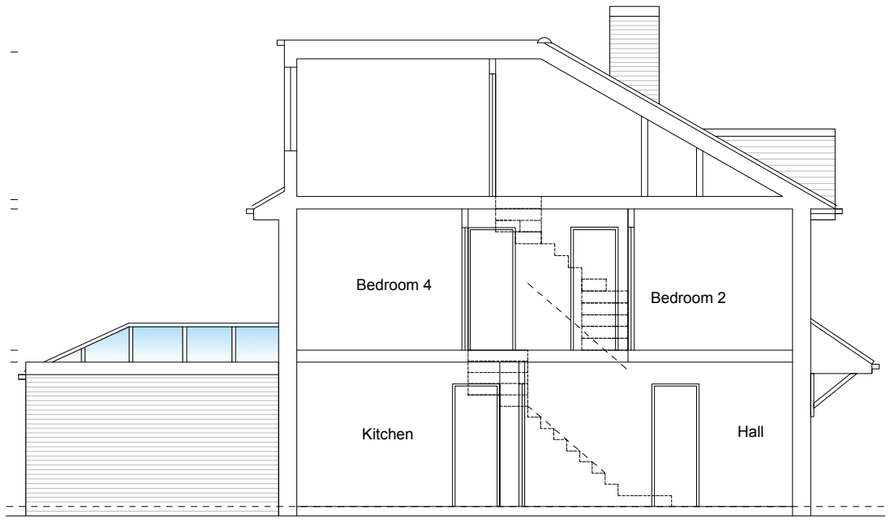

Section as proposed

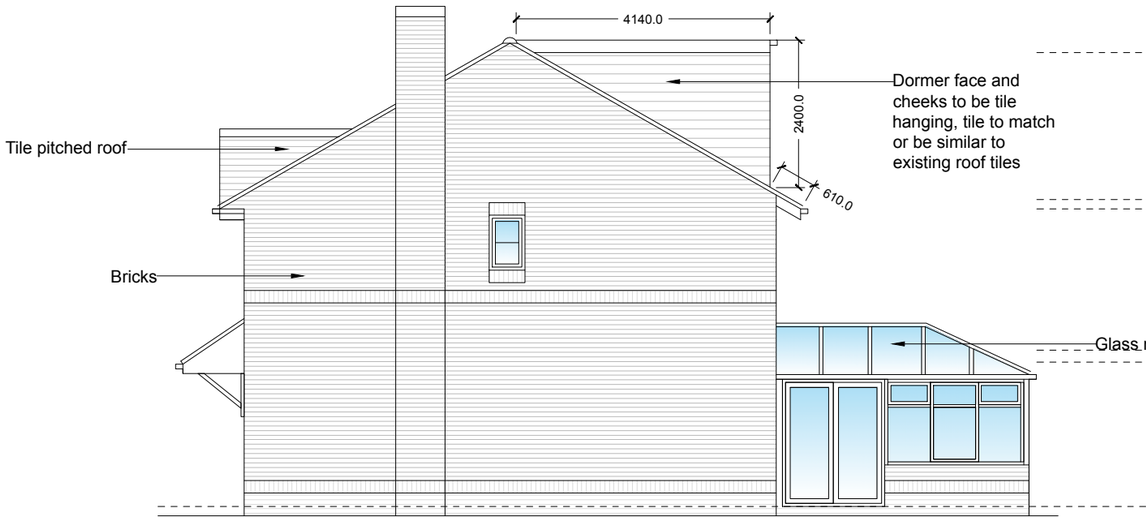

Side (West) Elevation as proposed

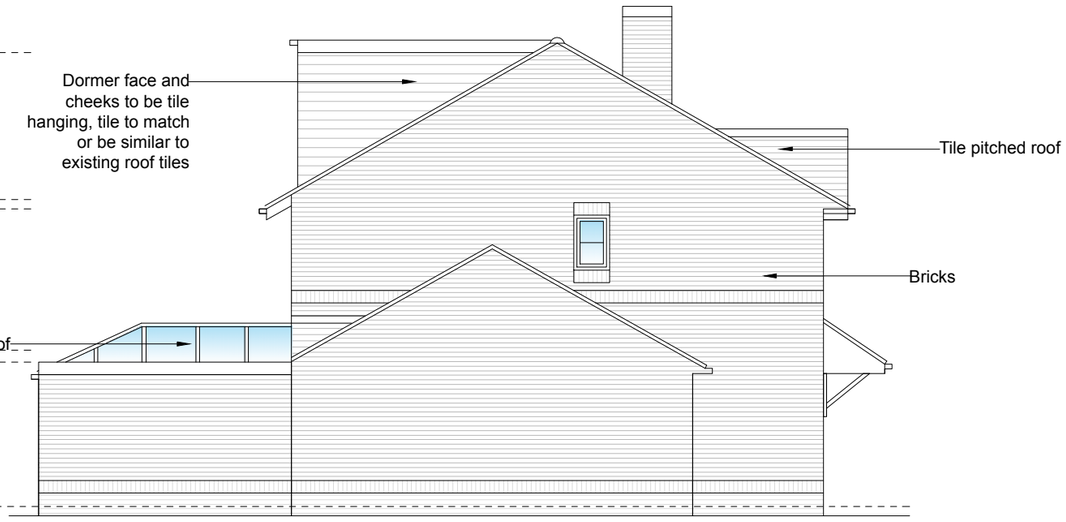

Side (East) Elevation as proposed

Scale 1:100

0 1 5m 10m

Wang Dao Architecture

Mocatta House
Trafalgar Square
Brighton, BN1 4DU
United Kingdom

T +44 (0)1273 443845
E info@wangdaoarch.com
W www.wangdaoarch.com

CLIENT
Mr Chen

This drawing is for Planning Permission purpose only. All dimensions to be confirmed on site.

© This drawing is the sole copyright of Wang Dao Architecture Ltd.

Any discrepancies between this drawing & other information shall be reported to the Architect. MODIFICATIONS to be made solely on ORIGINAL MAGNETIC MEDIA.

PROJECT
22 GLEBESIDE CLOSE
Worthing
BN14 7NU

TITLE
Loft conversion
Elevations as proposed

STATUS
Planning

DATE
November 2023

SCALE @ A3
1:100

DRAWN BY
Edward

REVIEWED BY

DRAWING NUMBER
2325 PL 05

CTB file:
XREF'S:
LTscale: