DO NOT SCALE FROM THIS DRAWING XXXXXX

Services Key

- Denotes pull cord
- 2 - Denotes light switch (2 way)
- T - Denotes light switch (timer)
- dm - Denotes light switch (dimmer)
- im - Denotes light switch (intermediate)
- Denotes telephone
- EP - Denotes Entry Phone
- Denotes television aerial points
- S - Denotes satelite point
- Denotes double socket
- Denotes double socket (floor level)
- C - Denotes cooker point
- C6 - Denotes Cat 6 point
- Denotes spur
- Denotes shaver socket incorporating light
- Denotes external water tap
- Denotes wall light
- Denotes ceiling rose
- Denotes low energy recessed spotlight
- Denotes fluorescent tube
- radiator - Denotes radiator
- Denotes PIR detector
- Denotes extractor fan
- SD - Denotes smoke detector
- HD - Denotes heat detector
- Denotes meter
- GP - Denotes gas point
- Denotes alarm panel
- key - Denotes alarm key point
- Denotes alarm call point
- Denotes emergency lighting self contained
- Denotes door bell sounder
- Denotes door bell push
- T - Denotes thermostat
- Denotes speaker
- Denotes fire extinguisher

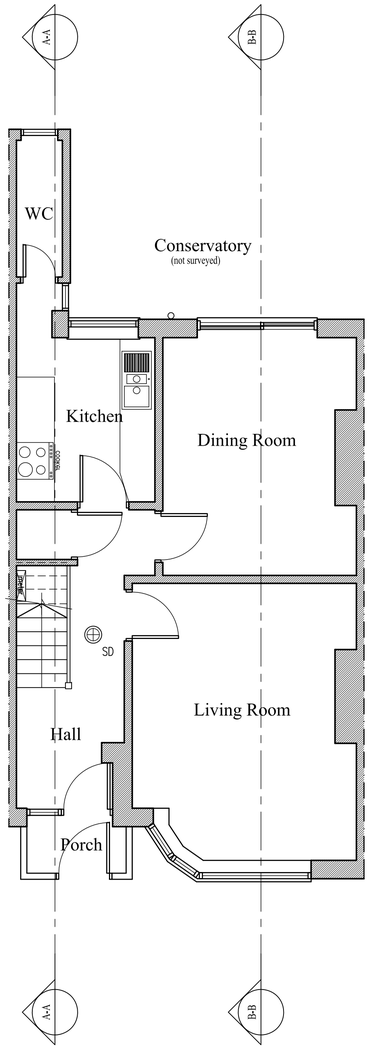

Ground Floor Plan

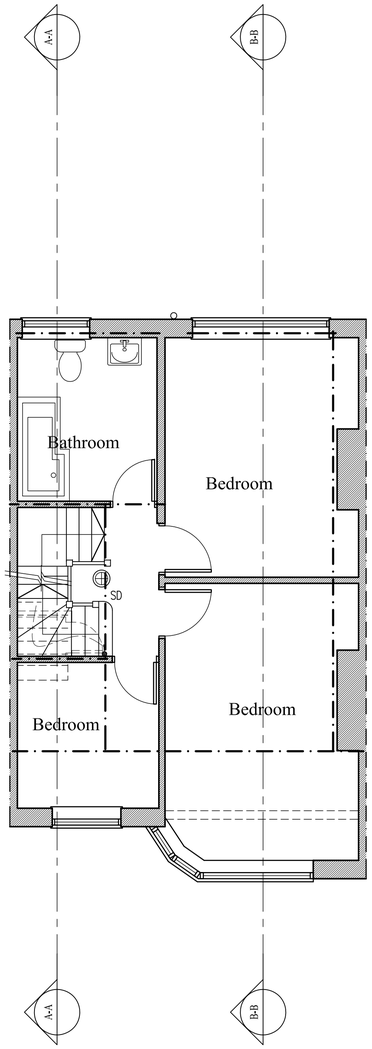

First Floor Plan

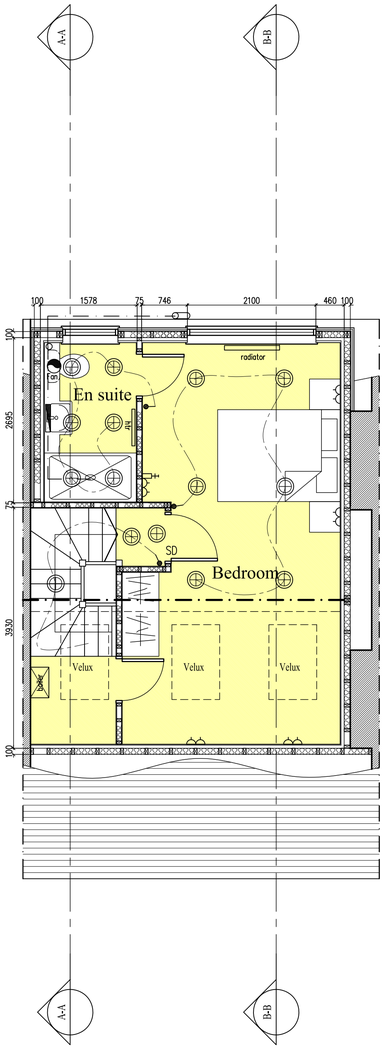

Second Floor Plan

1m 2m 3m 4m 5m 6m 7m 8m 9m 10m

1:50 Scale Bar

rja Planning & Building Consultants Ltd.
9 Sea Spray Avenue
Shoreham-By-Sea
West Sussex BN43 5PR
t: 01273 467297 mob: 07971 375739
e: rex@rjapbc.co.uk web: www.rjapbc.co.uk

Chartered Institute of Architectural Technologists

PROJECT: 18 Cranleigh Road, Worthing		
DRAWING TITLE: Proposed Floor Plans		
CLIENT: Mr & Mrs U. Gopal	DWG NO: 251009-01	REVISION:
SCALE: 1:50,	DATE: 10.04.25	DRAWN: rex