DO NOT SCALE FROM THIS DRAWING XXXXXX

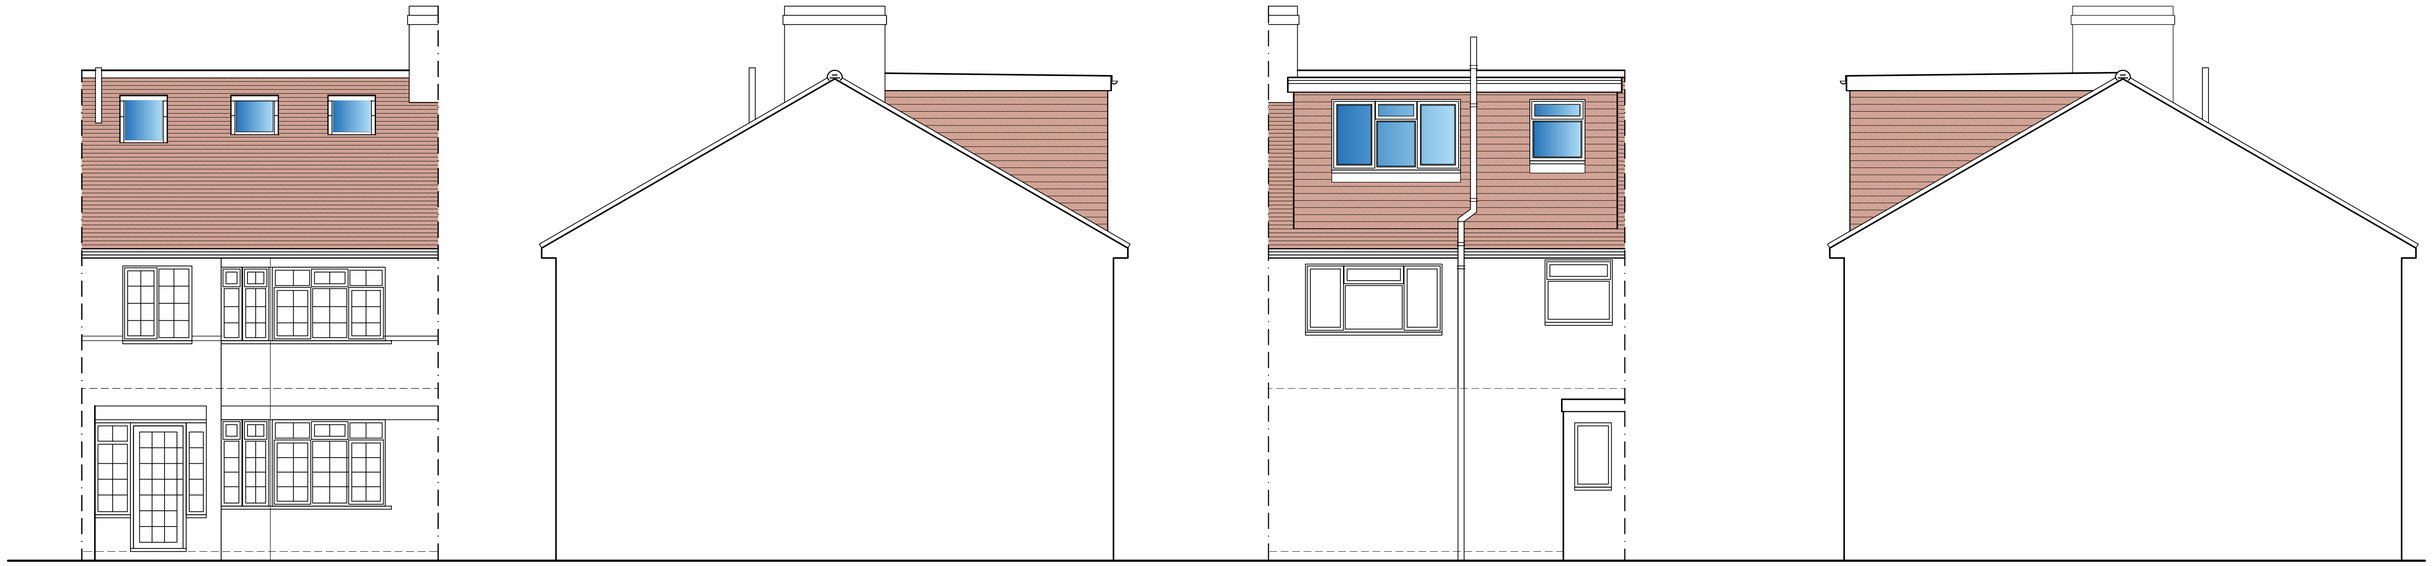

West Elevation

South Elevation

East Elevation

North Elevation

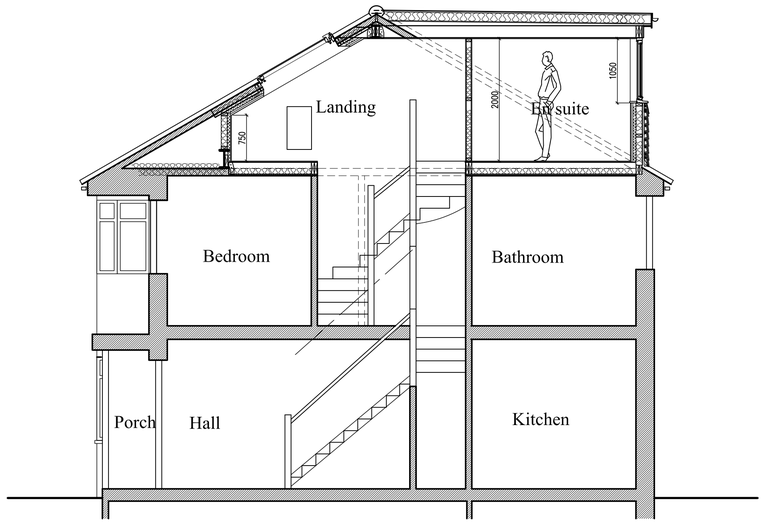

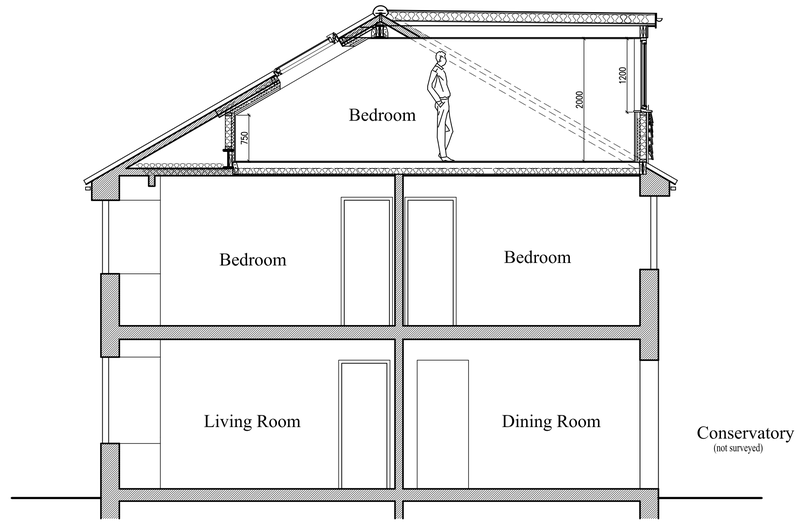

Section A-A

Section B-B

1m 2m 3m 4m 5m 6m 7m 8m 9m 10m

1:50 Scale Bar

rja Planning & Building Consultants Ltd.
9 Sea Spray Avenue
Shoreham-By-Sea
West Sussex BN43 5PR
t: 01273 467297 mob: 07971 375739
e: rex@rjapbc.co.uk web: www.rjapbc.co.uk

Chartered Institute of Architectural Technologists

PROJECT: 18 Cranleigh Road, Worthing

DRAWING TITLE: Proposed Elevations & Sections

CLIENT: Mr & Mrs U. Gopal

DWG NO: 251009-02

REVISION:

SCALE: 1:50,

DATE: 10.04.25

DRAWN: rex