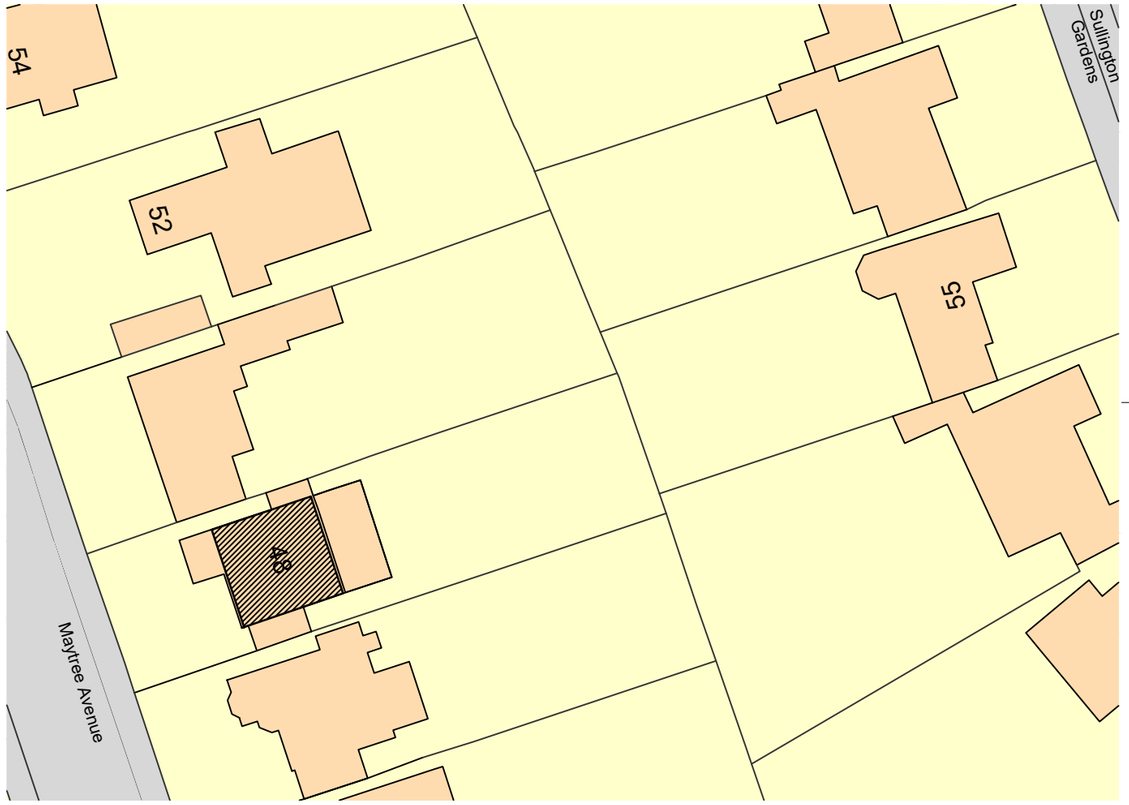


N

Block Plan

0 5m 10m 25m 50m

scale 1:500

| | | | | |
|---|---|---|---|---|
| PROJECT | DRAWING NO. P-301 | SCALE 1:500 A3 | 28th | A |
| ADDRESS 48 Maytree Maytree Avenue, Worthing BN14 0HL | DRAWING TITLE Block Plan | DRAWN BY CRE8TIVE LINES - ROZ NOWAK | April | 2025 |

CRE8TIVE LINES

E: Cre8tivelines@outlook.com M:07500181917

22A Woodland Avenue, Worthing, BN13 3AF

THESE DRAWINGS ARE FOR PLANNING PERMISSION ONLY. ALL MEASUREMENTS TO BE TAKEN ON SITE FOR BUILDING WORKS.