AMENDMENT

ADUR & WORTHING
PLANNING SERVICES

PLAN	AWDM/ 1165/14
DATE VALID	21/11/14

EXISTING

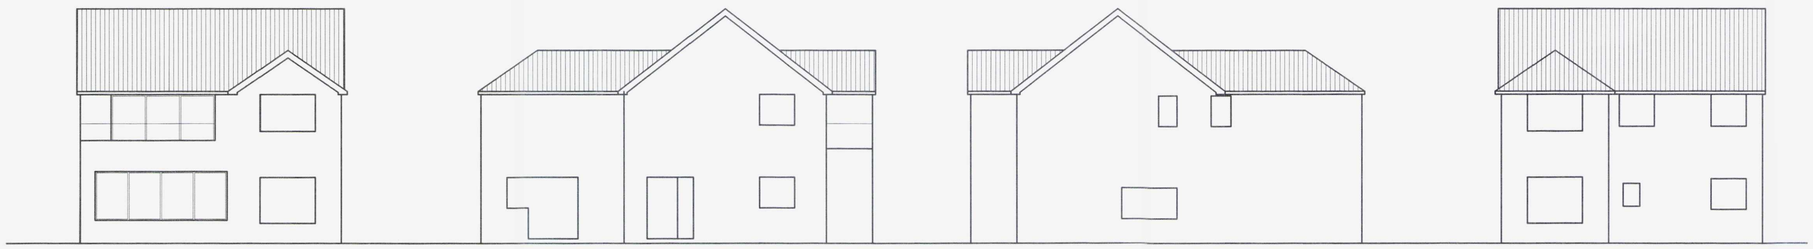

FRONT ELEVATION

WEST ELEVATION

EAST ELEVATION

REAR ELEVATION

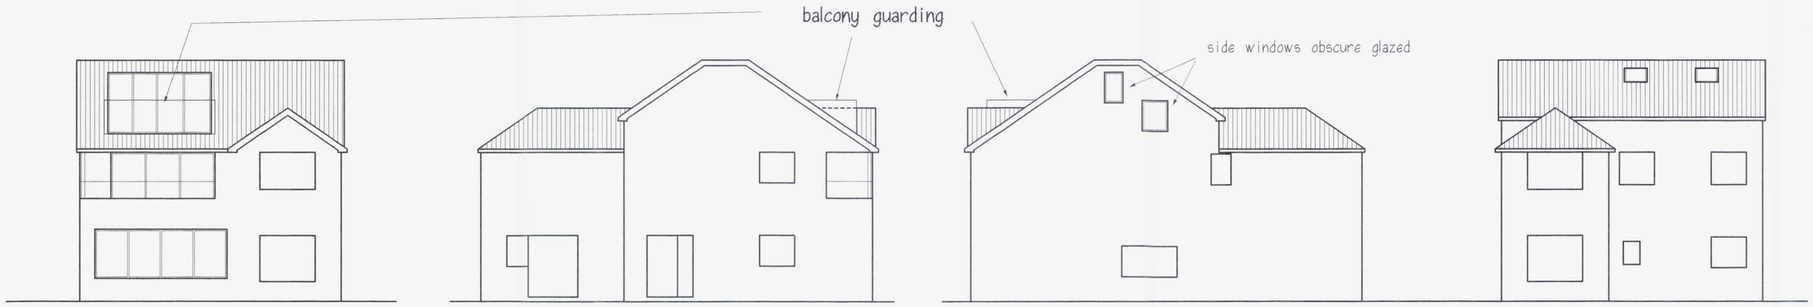

PROPOSED

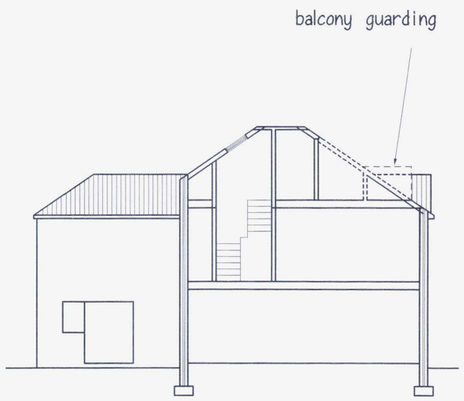

SECTION

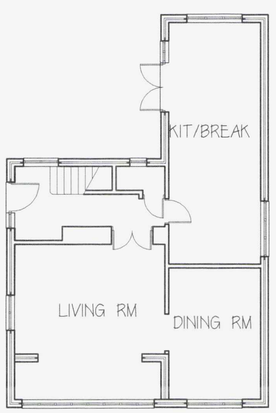

GROUND FLOOR PLAN

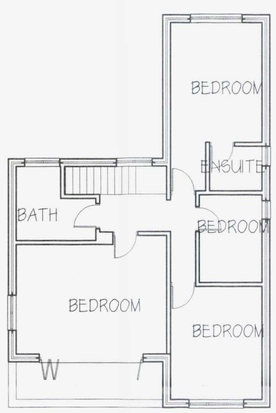

FIRST FLOOR PLAN

EXISTING

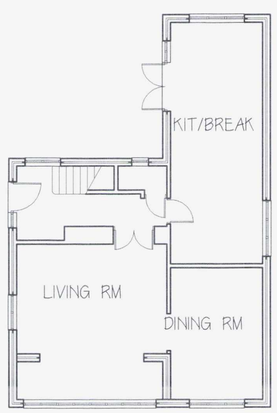

GROUND FLOOR PLAN

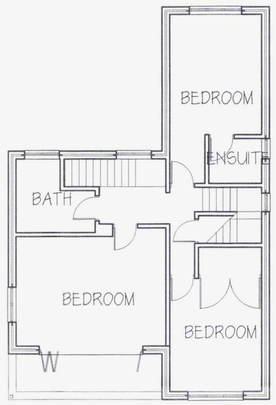

FIRST FLOOR PLAN

PROPOSED

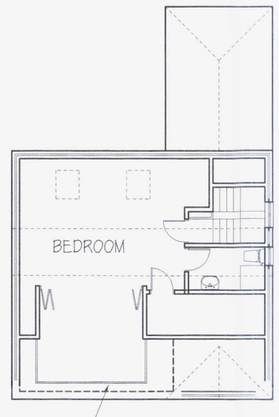

SECOND FLOOR PLAN

balcony guarding

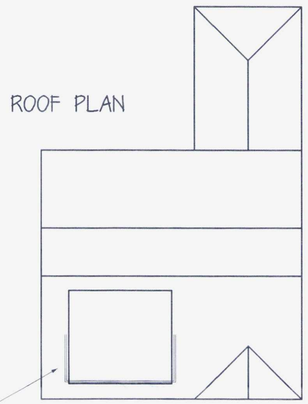

STEPHEN BROMLEY ASSOCIATES
5 WEST ST SHOREHAM BY SEA
WEST SUSSEX

PROPOSED ALTERATIONS

AT SCALE 1-100

113 OLD FORT RD SHOREHAM

Drawing no 8806-10d