

NORTH ELEVATION: - PROPOSED. - WEST ELEVATION:

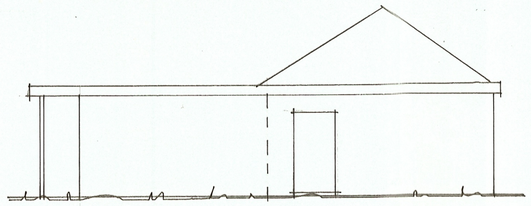

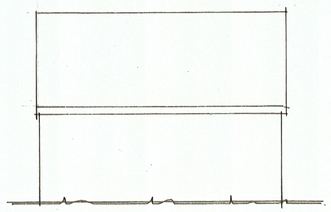

NORTH ELEVATION:- EXISTING. - WEST ELEVATION.

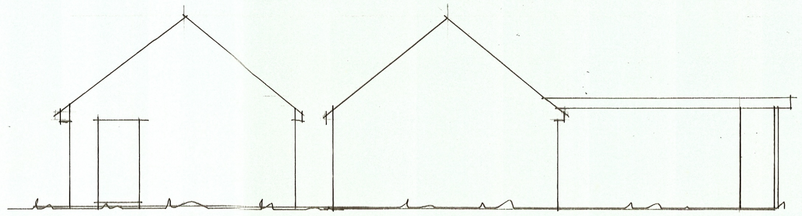

EAST ELEVATION.- PROPOSED.

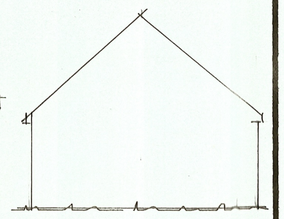

EAST ELEVATION: EXISTING.

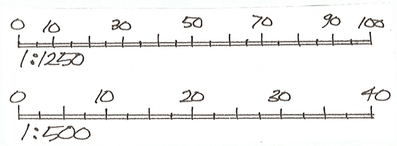

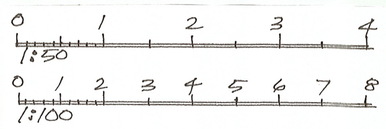

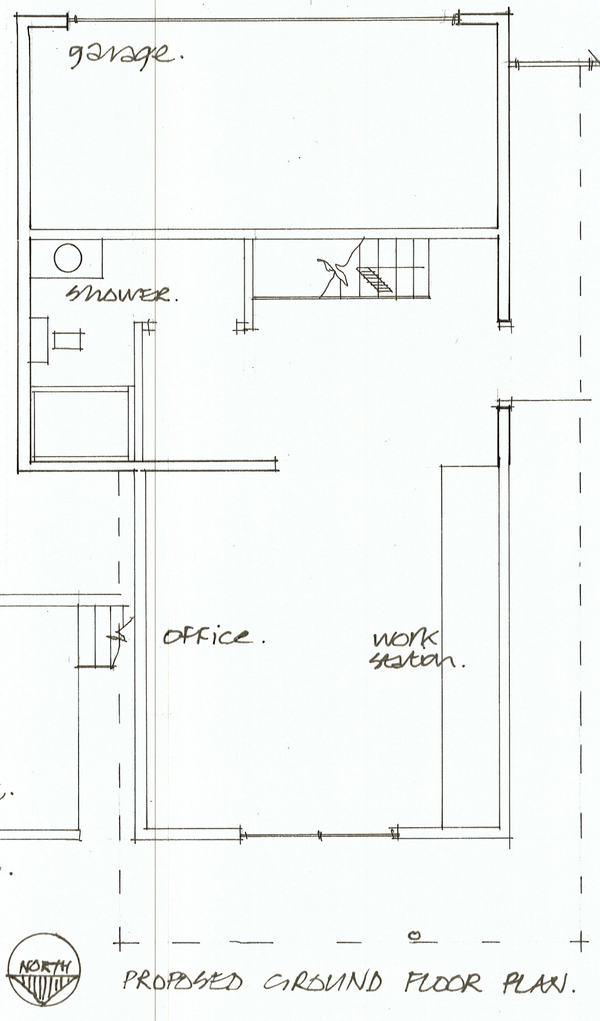

PROPOSED GROUND FLOOR PLAN.

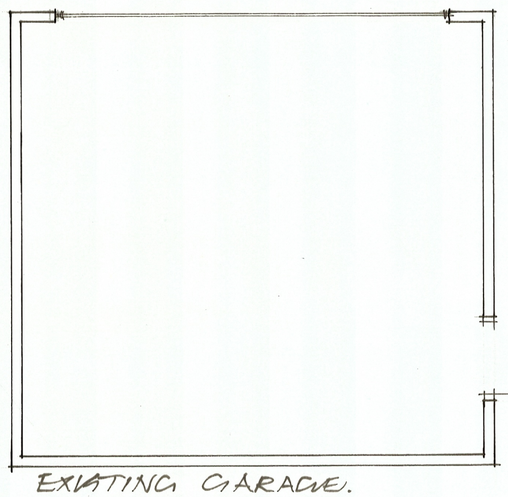

EXISTING GARAGE.

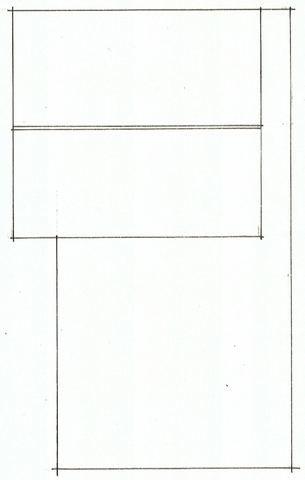

PROPOSED ROOF PLAN:

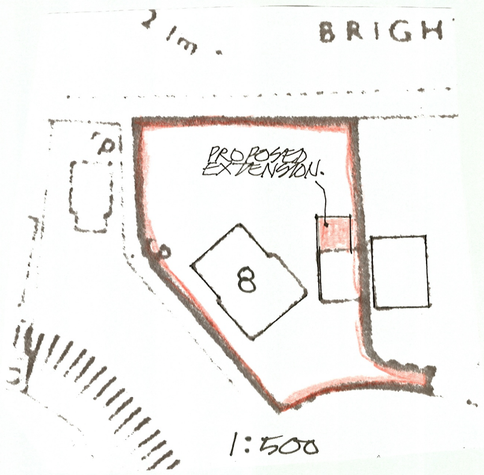

1:500

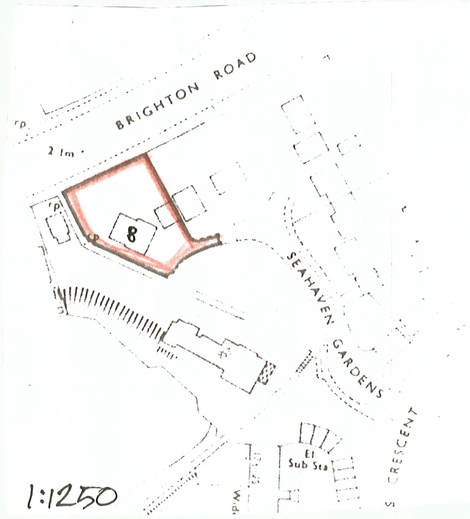

1:1250

NORTH

copyright

TIM CORDING
Architectural and Planning Services
3 Whitethorn Drive.
Brighton BN1 5LH
Tel: 07766647320

Client
MR & MRS. KELLY.

Job Title
8 SEAHAVEN GARDENS.
SHOREHAM - BY - SEA.
WEST SUSSEX.

Drawing Title
WORKSHOP / OFFICE AT REAR OF EXISTING GARAGE.

Scale 1:50 & 1:100

Date | Drawn by