A	::Location Plan
01	*Scale 1:1250*

0 10 20 30 40 50

Scale 1:1250

N

A	::Site Plan
02	*Scale 1:500*

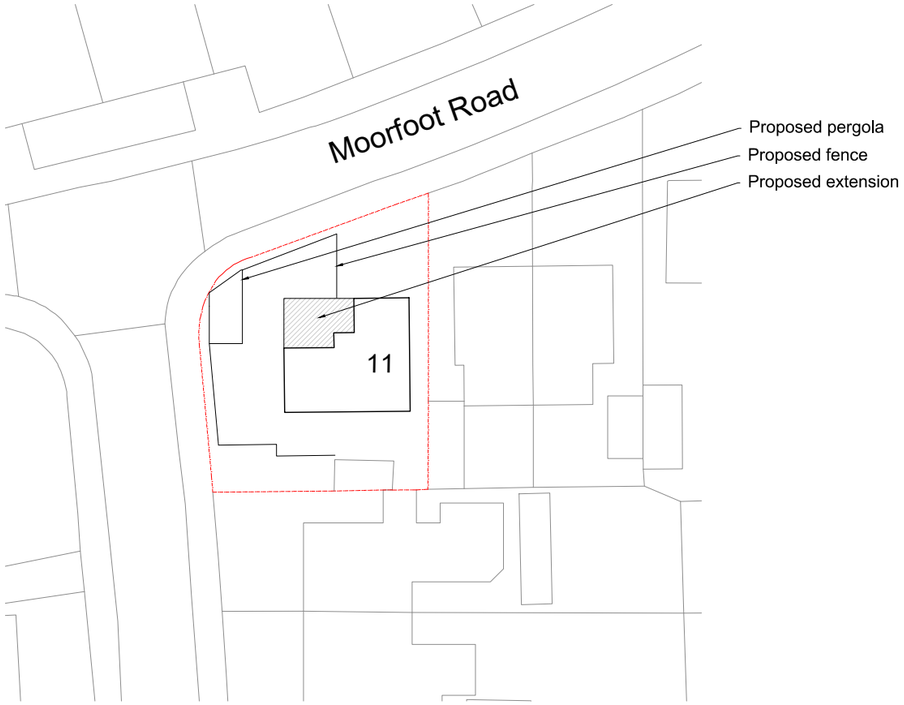

0 5 10 15 20

Scale 1:500

Design Vision
61 Buller Road,
Brighton,
BN2 4BH

Contact Details
wwfwsolutions@gmail.com
07766732111

DRAWN BY
WW

General Information

Contractors should not scale from these drawings. All dimensions must be checked and confirmed on site by the contractor. The Local Planning Authority may scale if required for statutory assessment.

Planning permission and Building Regulations approval must be obtained before any works commence on site. This includes the full discharge of all relevant conditions. Starting works beforehand is entirely at the client's and contractor's risk.

The contractor is responsible for checking all levels, measurements and dimensions on site prior to ordering materials or beginning construction. All construction works must comply with current Building Regulations and be carried out to the satisfaction of the appointed Building Control inspector.

Additional works may be required if unforeseen conditions arise. These drawings are not full working drawings and are to be used for planning and design intent only unless noted otherwise. All content and drawings remain the copyright of Design Vision. They must not be copied, shared or reproduced without prior written permission.

All external materials to match existing unless noted otherwise

CLIENT
Jack Stephens

PROJECT
11 Moorfoot Rd,
Worthing,
BN13 2EY

DESCRIPTION
Front Extension, Fence & Pergola

Scale
1:1250 & 1:500

Paper Size
A3

Date
7/10/2026

Notes
Revision 3

A

Sheet
1 of 6