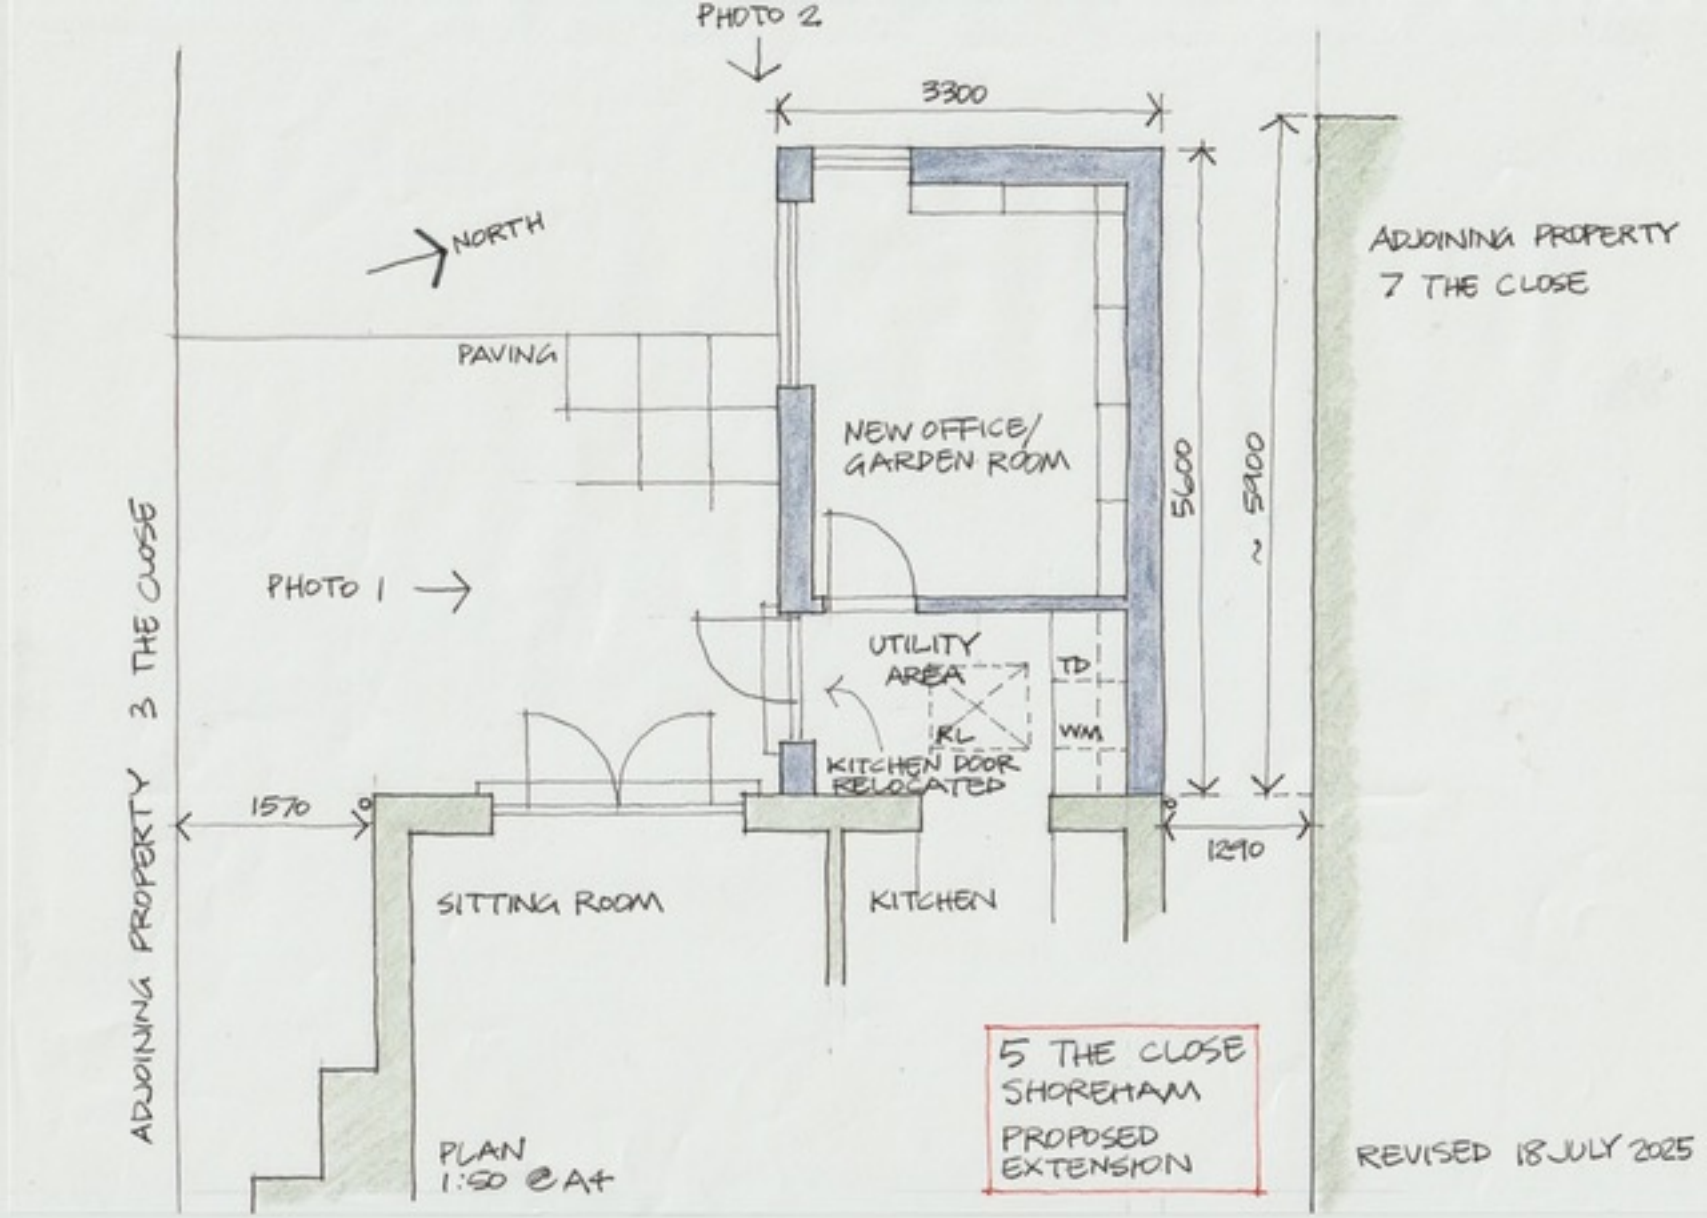

PHOTO 2
3300
NORTH
ADJOINING PROPERTY
7 THE CLOSE
PAVING
NEW OFFICE/
GARDEN ROOM
5600
~ 5900
PHOTO 1
UTILITY
AREA
TD
WM
KL
KITCHEN DOOR
RELOCATED
1570
1290
SITTING ROOM
KITCHEN
ADJOINING PROPERTY 3 THE CLOSE
5 THE CLOSE
SHOREHAM
PROPOSED
EXTENSION
PLAN
1:50 @ A4
REVISED 18 JULY 2025