

Materials to match existing

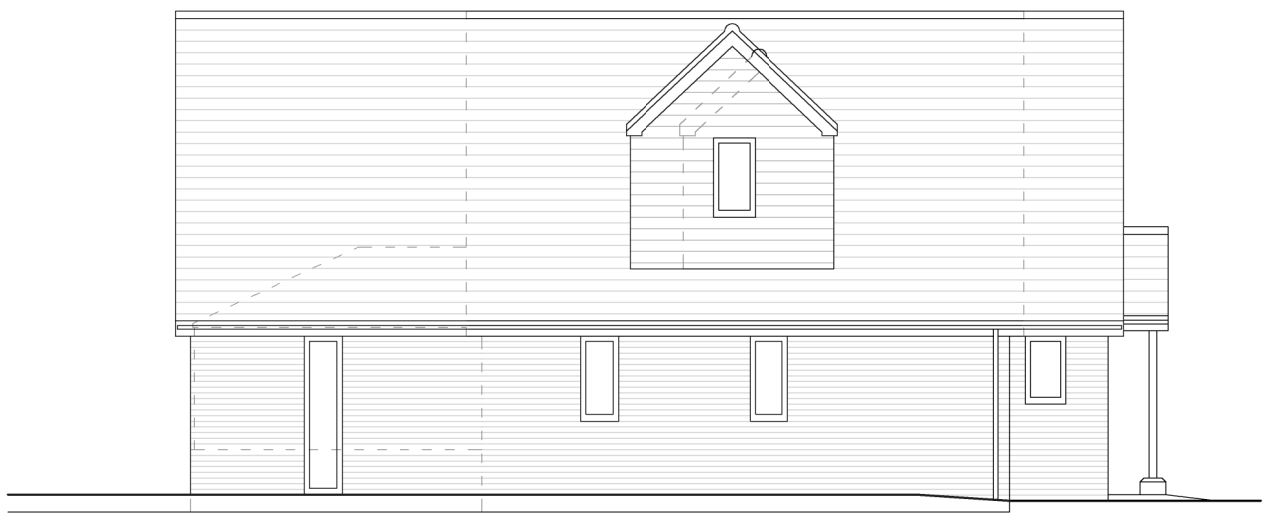

Front Elevation (North-East) @ *1:100*

Side Elevation (South-East) @ *1:100*



Materials to match existing



Rear Elevation (South-West) @ *1:100*

Side Elevation (North-West)@ *1:100*

0 1 2 3 5m 10m

Scale 1:100

Rev	Description	Date
B	Rear extension reduced	28.06.22
A	Amended	16.05.22

Job Reference:
Extensions
16a Victoria Road
Southwick
BN42 4DH

Client:
Mr Forrest, Miss Jackson

Drawing Title:
Proposed Elevations

Scale: 1:100 @ A3 | Dwg No: TGAT156/04 B | Drawn: | Date: 21.03.22

TG/AT

Architectural Services

All dimensions to be checked on site.

This drawing should be approvec by Local Authority Planning/Building Control or other appropriate checking authority prior to commencement of work.

This drawing should not be reproduced without the prior consent of the author