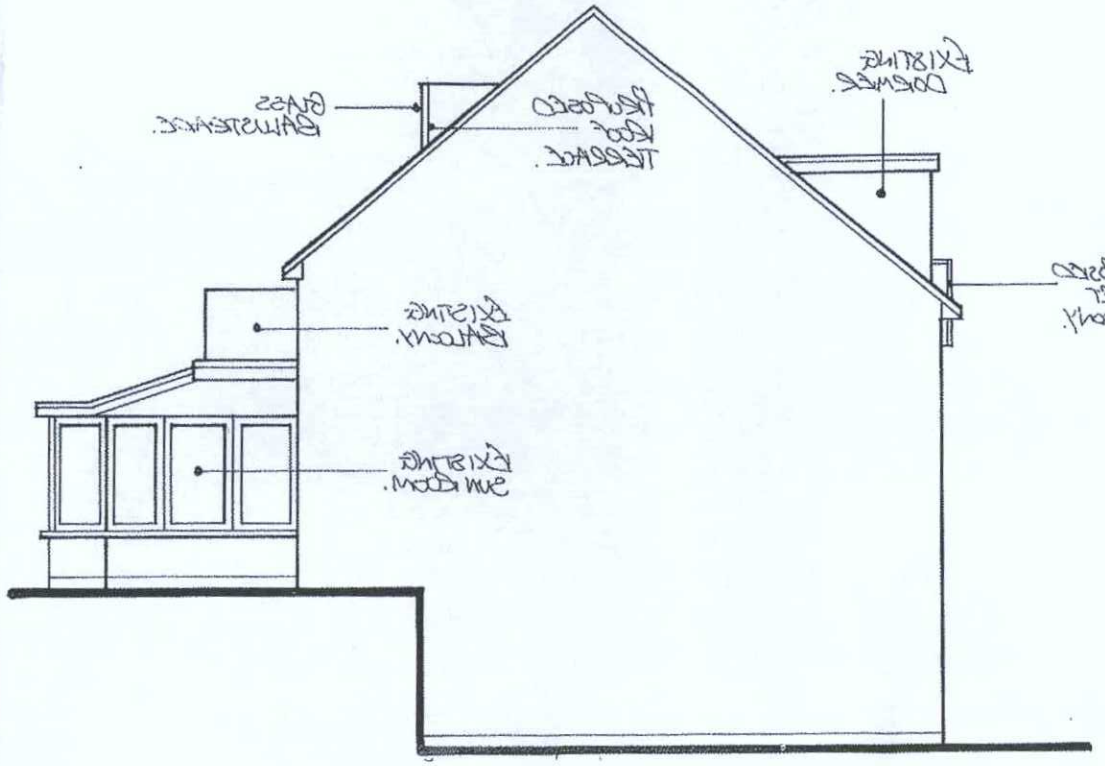

PROPOSED WEST ELEVATION 1:100

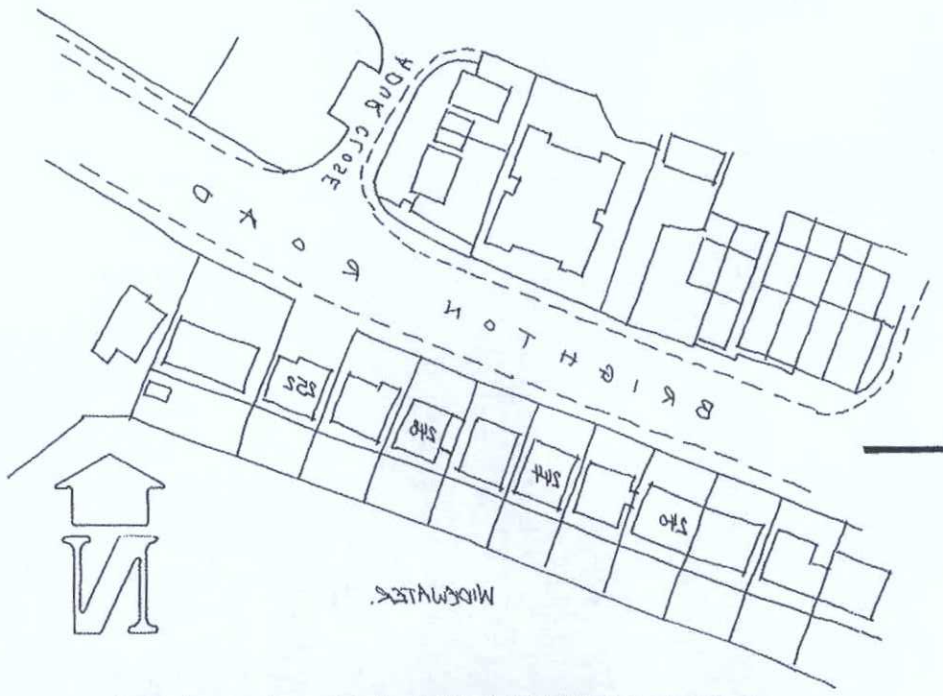

LOCATION PLAN 1:1250

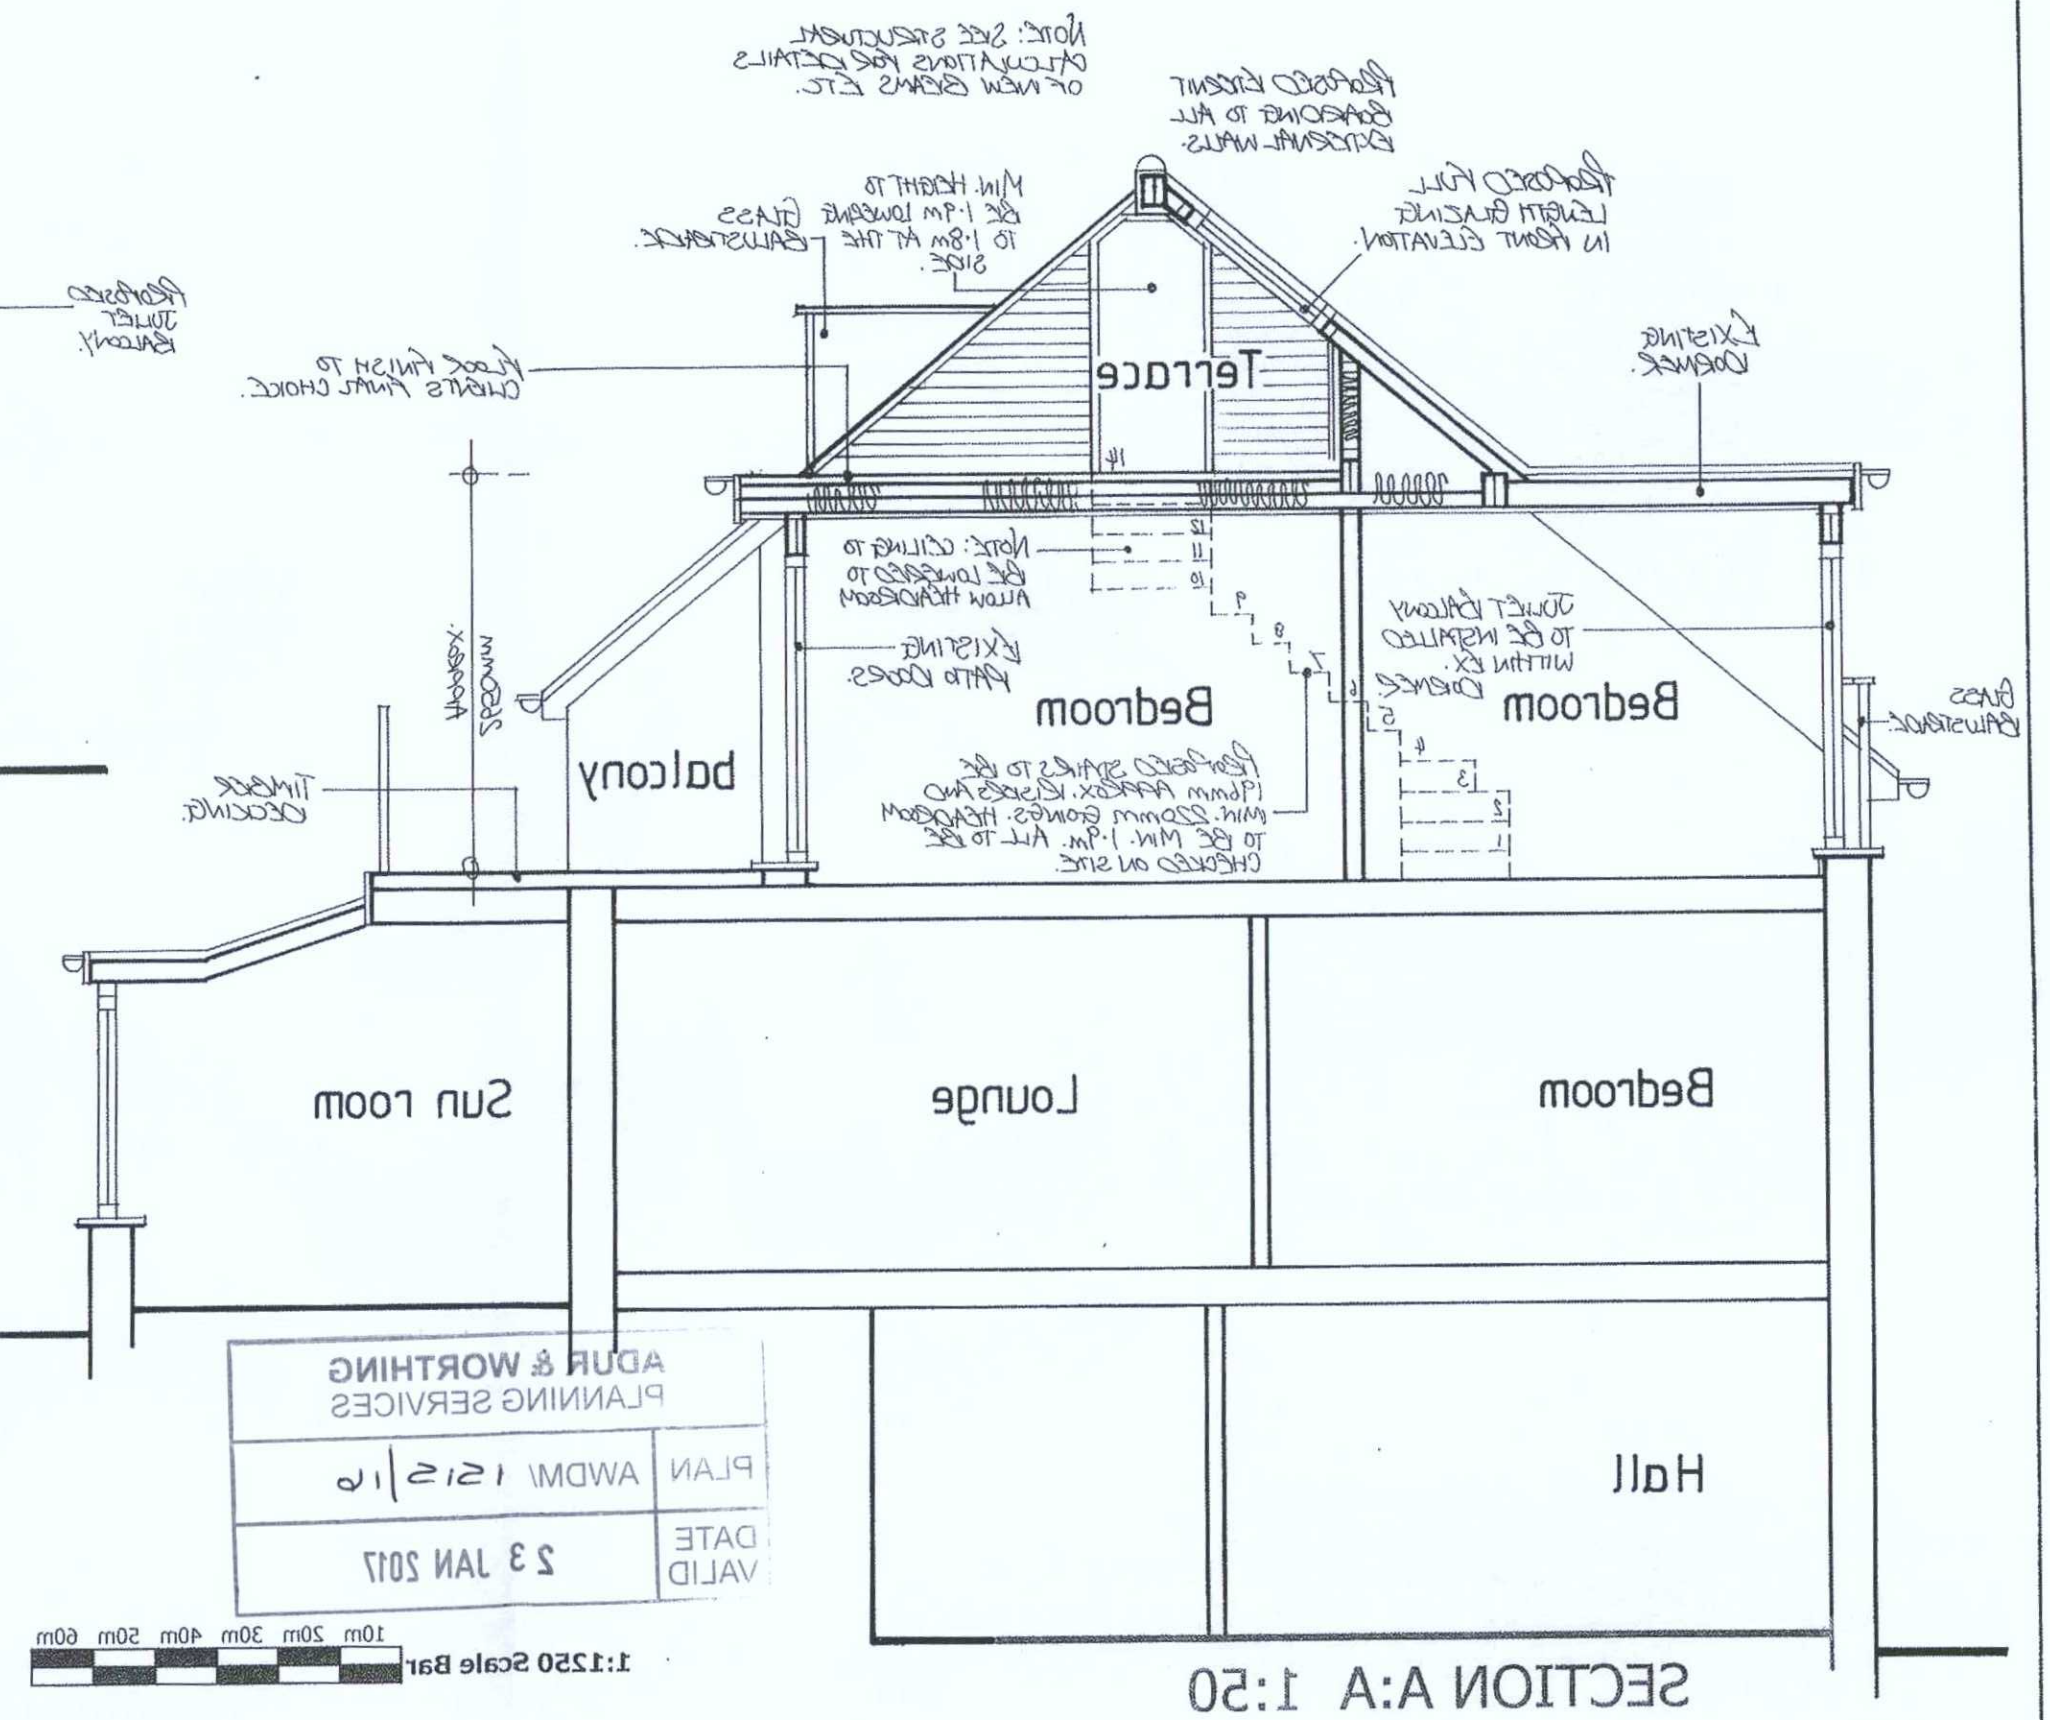

ADUR & WORTHING PLANNING SERVICES	
PLAN	AWDM/1515/16
DATE VALID	23 JAN 2017

1:1250 Scale Bar 10m 20m 30m 40m 50m 60m

1:100 Scale Bar 1m 2m 3m 4m 5m 6m

1:50 Scale Bar 1m 2m 3m

AMENDMENT

Planning Revisions – B – 23rd January 2017

1. Side of glazed balustrades to have obscure glass.
2. Spiral staircase removed
3. Depth of terrace reduced
4. Entrance to terrace \ internal staircase – both re-positioned
5. Floor dropped by access door
6. All surface water drainage to receive Building Control approval.

attebury moore associates architectural & quantity surveying services Unit 1 Gosling Croft Business Park Long Furlong Clapham Worthing West Sussex BN13 3UJ			
Address of works: 248 Brighton Road, Lancing			
Drawing title: Proposed rear roof terrace and front Juliet balcony			
Date: Aug. 2016	Scales: As shown	Paper size: A3	Dwg No: BH-248-05/B