

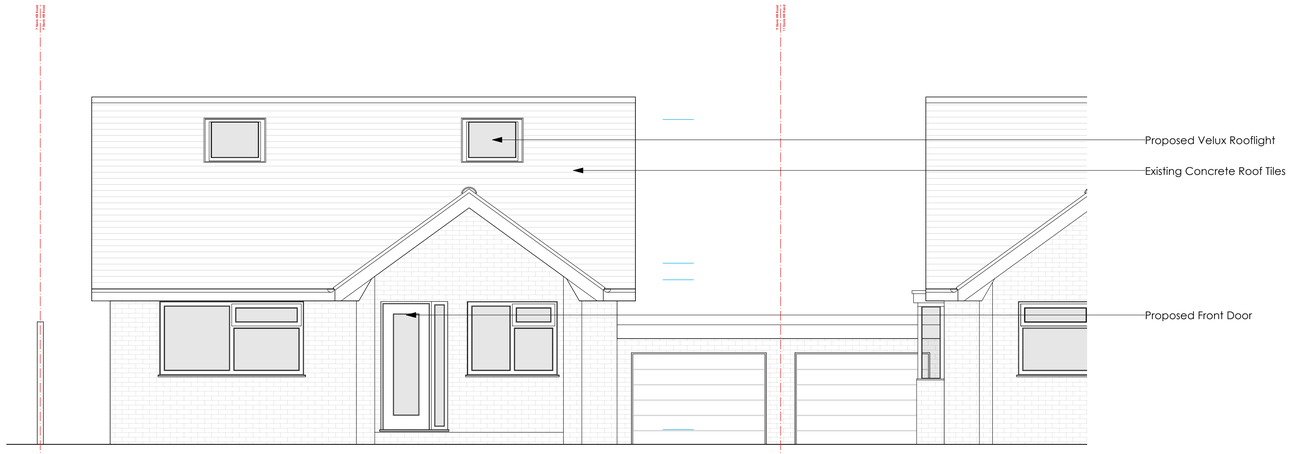



North Elevation

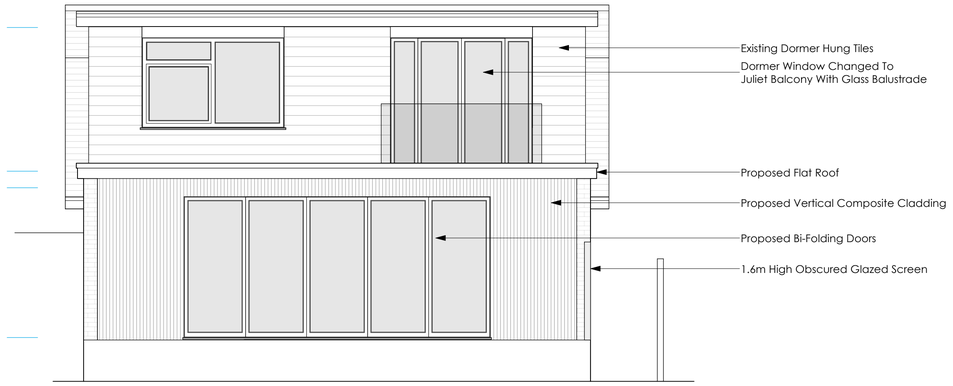

South Elevation

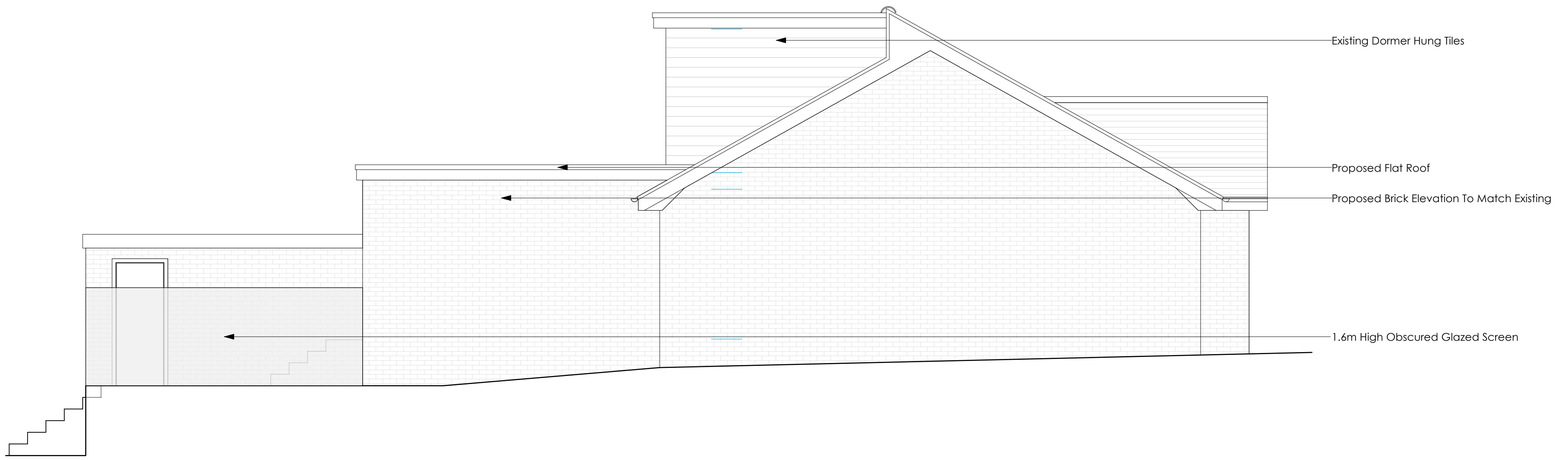

East Elevation

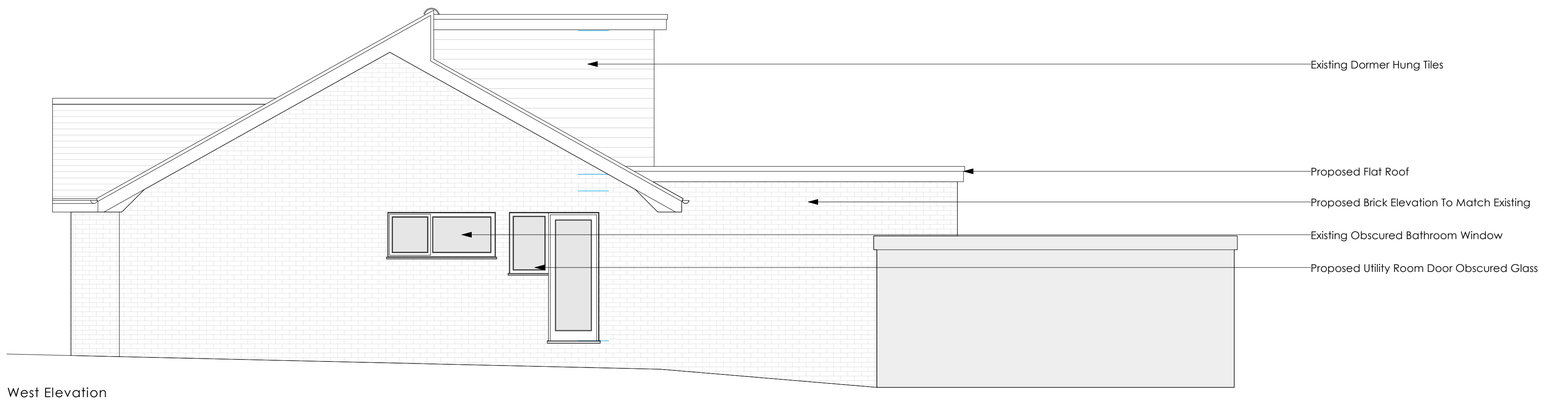

West Elevation

As Proposed 1:50

0 1 5 10

N.B. Unless otherwise noted this drawing is not to be used for construction purposes.

If indicated as feasibility this drawing is subject to a detailed site investigation, including ground conditions/ contaminates, drainage design and planning / density negotiations. The layout may be based upon an enlargement of an OS sheet or other small scale plans and its accuracy needs to be verified by survey. CDM regulations have not been fully considered.

Revision	Date	Notes
A	21/05/25	Patio Steps & Glazed Screen

HARP & BRIGHT

Harp & Bright Ltd.
64 Byron Street
Hove
BN3 5BB

07812081716
jack@harpandbright.co.uk
www.harpandbright.co.uk

Client

Mark Coales & Natalie McBrayne

Project

9 Slonk Hill Road, Shoreham-by-Sea

Drawing Title

As Proposed Elevations

Drawn	Revision	Scale
JT	A	1:50 @ A1

Date	Job No. /Drwg No.
10/02/25	1103/2.003