

Existing entrance canopy to be replaced with new pitched canope as per sketch below

Existing entrance canopy to be replaced with new pitched canope as per sketch below

Existing entrance canope to be replaced with new pitched canope as per sketch below

Proposed Front (West) Elevation
scale 1:100



Existing entrance canopy to be replaced with new pitched canopy as per sketch below

Proposed Side (South) Elevation
scale 1:100

Existing plan
scale 1:100

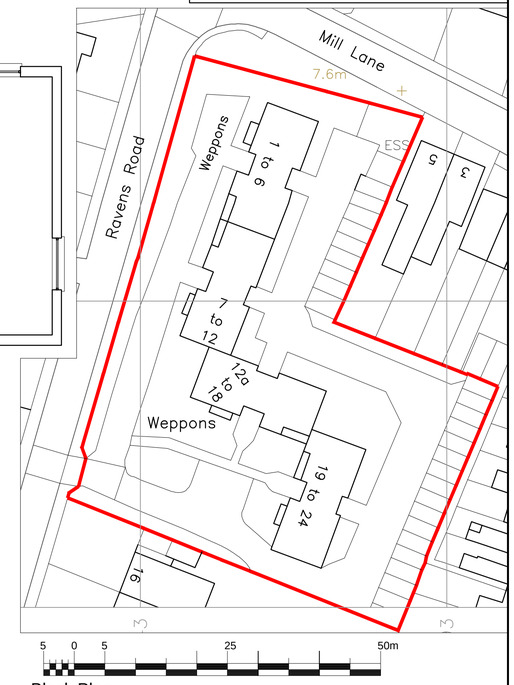

Block Plan
scale 1:500

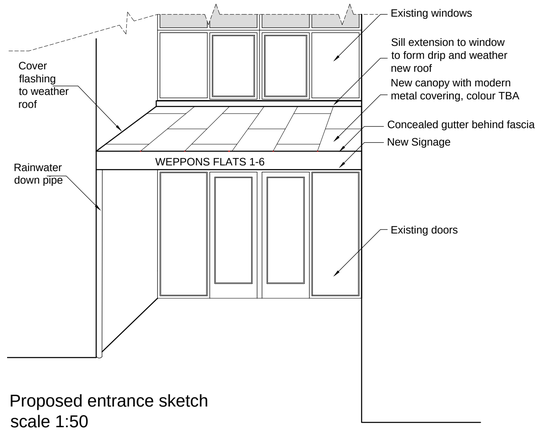

Proposed entrance sketch
scale 1:50

Notes:

1. THE COPYRIGHT OF THIS DRAWING IS VESTED IN DAVID F SMITH, CHARTERED BUILDING SURVEYOR AND STRUCTURAL ENGINEER AND IT MAY NOT BE REPRODUCED IN WHOLE OR PART OR USED FOR THE MANUFACTURE OF ANY ARTICLE WITHOUT THE EXPRESS PERMISSION OF THE COPYRIGHT HOLDERS.
2. DO NOT SCALE , WORK TO FIGURED DIMENSIONS ONLY.
3. ALL DIMENSIONS ARE TO BE CHECKED ON SITE BEFORE ANY WORK IS PUT IN HAND.
4. THIS DRAWING HAS BEEN PRODUCED FOR THE SPECIFIC CLIENT AND PROJECT IDENTIFIED ABOVE AND IS NOT INTENDED FOR USE BY ANY OTHER PERSON OR FOR ANY OTHER PURPOSE.
5. THIS DRAWING IS TO BE READ IN CONJUNCTION WITH ALL RELEVANT ARCHITECTS, SERVICE ENGINEER'S AND DAVID F SMITH, CHARTERED BUILDING SURVEYOR AND STRUCTURAL ENGINEER DRAWINGS AND SPECIFICATIONS.
6. THE MAIN CONTRACTOR FOR THIS PROJECT WILL BE APPOINTED A PRINCIPAL CONTRACTOR UNDER THE CDM REGULATIONS 2015. THE MAIN CONTRACTOR WILL FAMILIARISE HIMSELF WITH THE REGULATIONS AND THE DUTIES OF THE PRINCIPAL CONTRACTOR. THEY SHALL ALLOW SUFFICIENT RESOURCES TO FULFILL THEIR DUTIES AND COMPLY FULLY WITH THE REGULATIONS. THIS INCLUDES THE PREPARATION OF A CONSTRUCTION PHASE HEALTH & SAFETY FILE, TO BE UPDATED AS THE WORKS PROCEED.
7. ANY DISCREPANCY ON THIS DRAWING IS TO BE REPORTED IMMEDIATELY TO THE BUILDING SURVEYOR.
8. THE CONTRACTOR IS RESPONSIBLE FOR ALL TEMPORARY WORKS AND FOR THE STABILITY OF THE WORKS IN PROGRESS.

C			
B			
A			

REV:	DESCRIPTION:	BY:	DATE:
STATUS:	PLANNING		

DavidFSmith MRICS
Dip. Surv., MRICS, AMIStructE., I Eng., TMICE
Chartered Building Surveyor,
Structural Engineer
10 Rowan Way, Rottingdean, East Sussex BN2 7FP
T: 01273 276956, E: enquiries@dfsmithsurveyors.com

CLIENT:	Parsons Son and Basley
ADDRESS:	32 Queens Road, Brighton, BN1 3YE
SITE:	Weppons, Ravens Road Shoreham-by-sea, BN43 5AW
TITLE:	New conopies to building entrances
DRAWING TITLE:	Proposed Elevations

SCALE:	DATE:	DRAWN:	CHECKED:
1:50, 1:100 @ A1	JUNE 2018	KH	DS

PROJECT NO:	DRAWING NO:	REVISION:
18.088	PL02	