
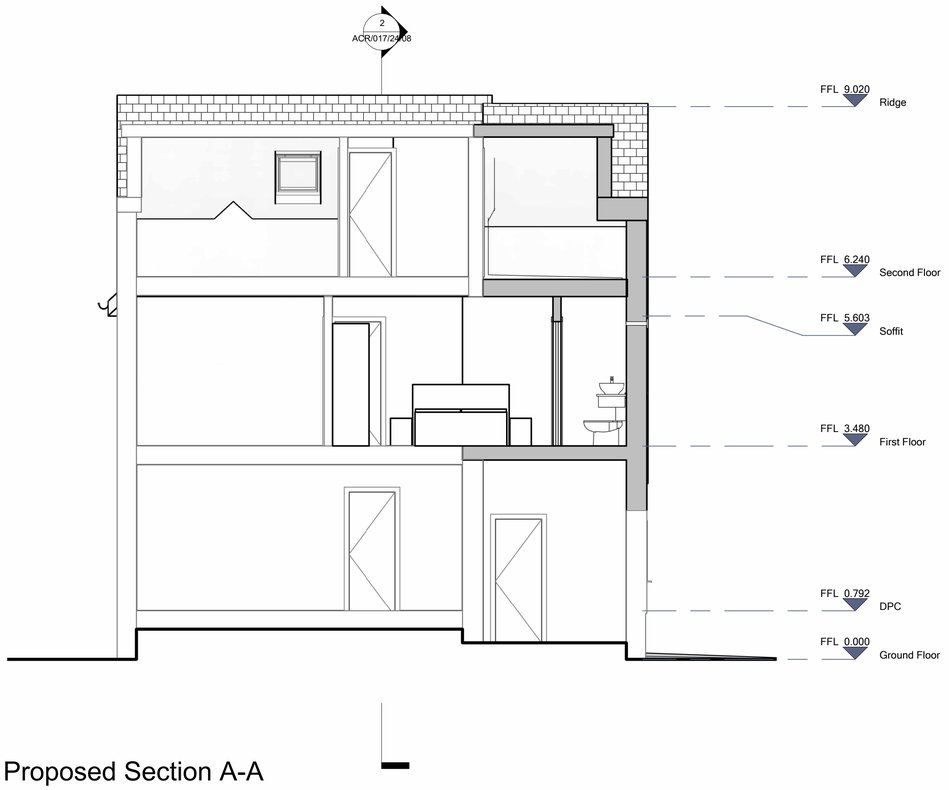


Proposed Section A-A

1 : 50

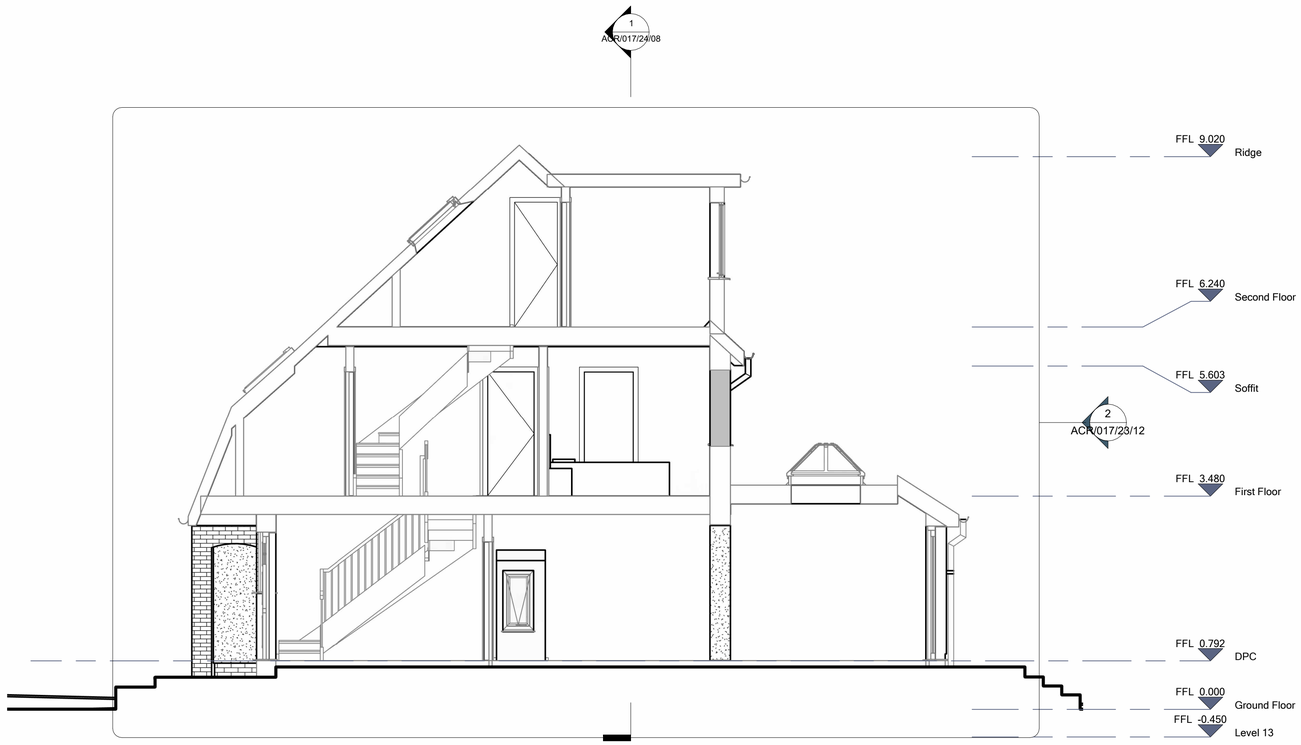

Proposed Section B-B

1 : 50

0m 1m 2m 3m 4m 5m


VISUAL SCALE 1:50 @ A1

Notes:

1. THE COPYRIGHT OF THIS DRAWING IS VESTED IN ARCHEVOLVE AND IT MAY NOT BE REPRODUCED IN WHOLE OR PART OR USED FOR THE MANUFACTURE OF ANY ARTICLE WITHOUT THE EXPRESS PERMISSION OF THE COPYRIGHT HOLDERS.

2. WORK TO FIGURED DIMENSIONS ONLY.

3. THIS DRAWING IS TO BE READ IN CONJUNCTION WITH ALL RELEVANT ARCHITECT'S, SERVICE ENGINEER'S AND ARCHEVOLVE AND SPECIFICATIONS.

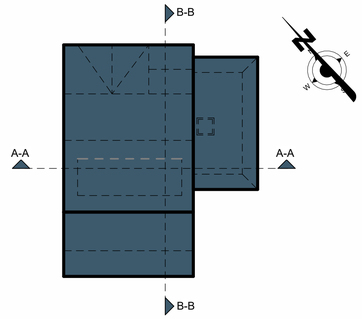

Rev_C	Reduction in the Dormer Width	AP	27/11/24
Rev_B	Adding Additional Dormer	AP	11/10/24
Rev_A	Amendments to the Plans in line with the Validation Letter	AP	07/01/24

Revision Number	Revision Description	Issued by	Revision Date

DATE: 10/12/23

STATUS: PRELIMINARY ISSUE

SHEET SIZE: A1

SCALE: 1 : 50

DRAWN: AP

CHECKED:

CLIENT: Mr L Mighall

SITE ADDRESS: 45 Upper Kingstone Lane Shoreham-by-Sea BN43 6TG

REVISION: Rev_C

DRAWING NO: ACR/017/24/08

PROJECT NO: 45UKL

DRAWING: Two Storey Side Extension & Loft Extension Proposed Sections

ARCHEVOLVE
// design @archevolve.co.uk
// www. archevolve.co.uk
// 07830 325566
CIAT CHARTERED PRACTICE