GROUND FLOOR PLAN AS EXISTING

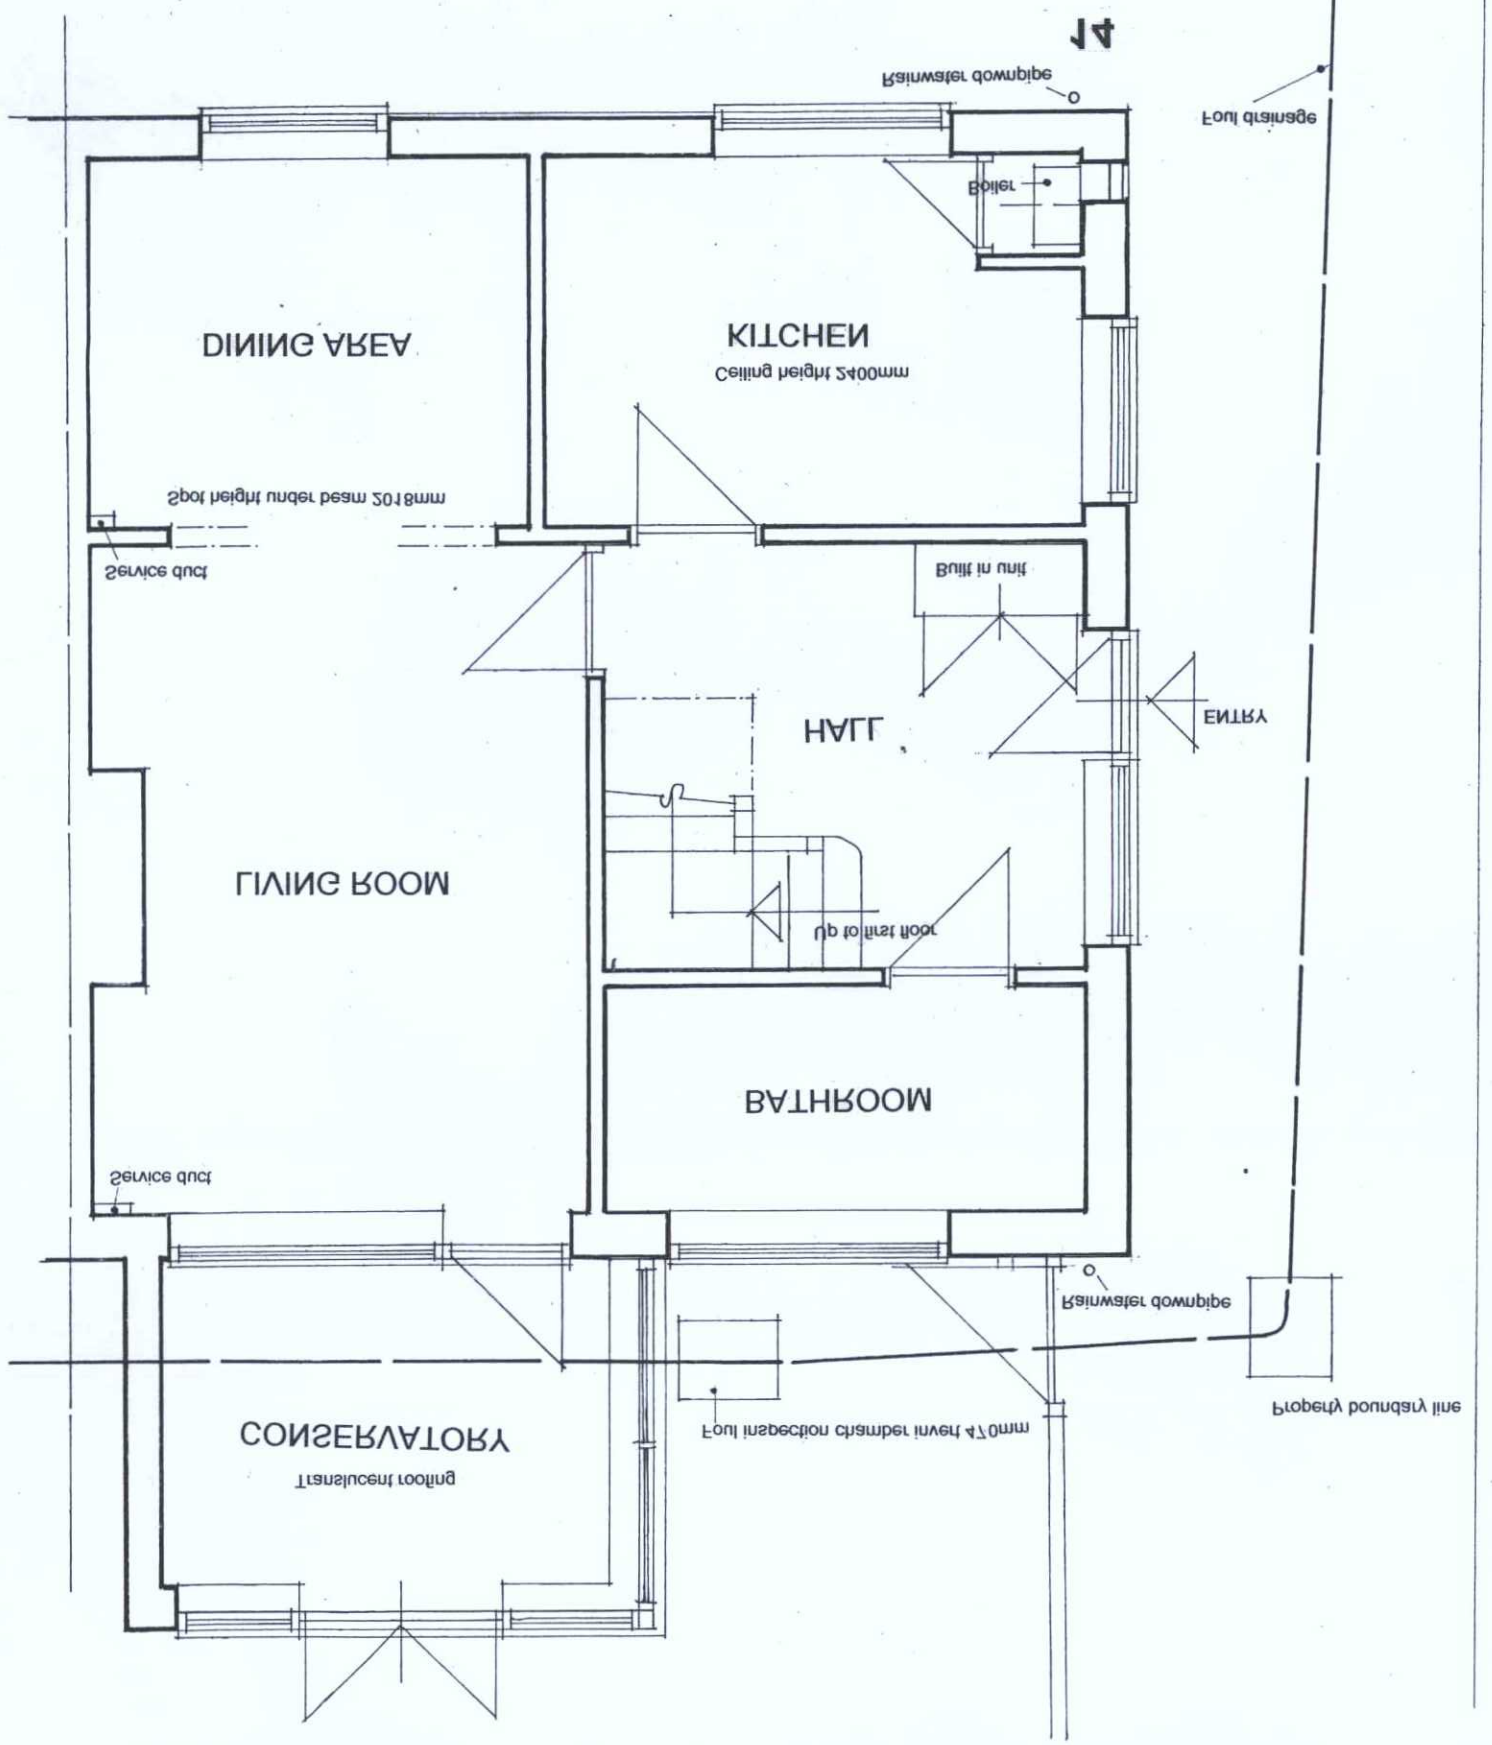

FIRST FLOOR PLAN AS EXISTING

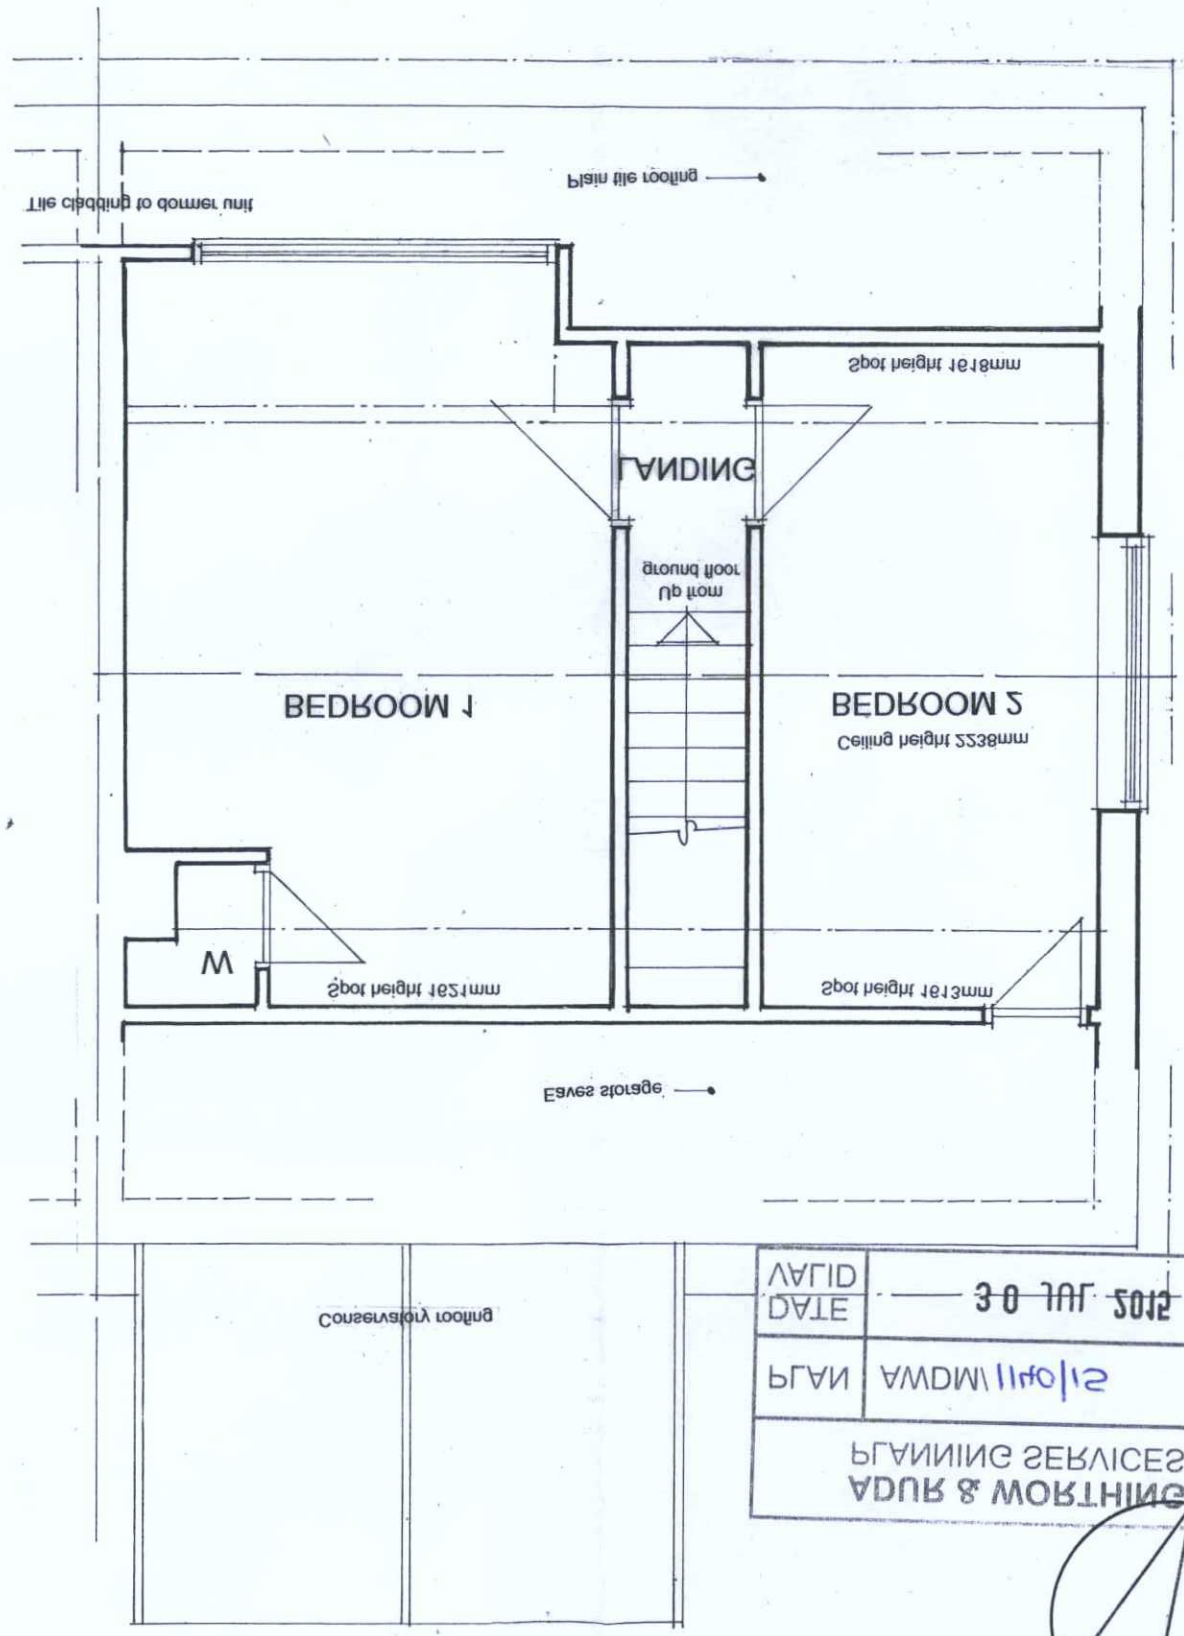

STIRLING DESIGN & CONSTRUCTION SERVICES LTD
BURGESS HILL, RH15 0PT, ARCHITECTS 01444 870073

LANDING

14 ALEXANDRA ROAD
WEST SUSSEX, BN15 8EL
SINGLE STOREY SIDE & REAR
EXTENSION & REAR ROOF DORMER UNIT

DATE: 07\2015 SCALE: 1:50 DRWG: \ 03

DATE	30 JUL 2015
PLAN	AWDM\1140\15

PLANNING SERVICES
ADUR & WORTHING

NORTH