


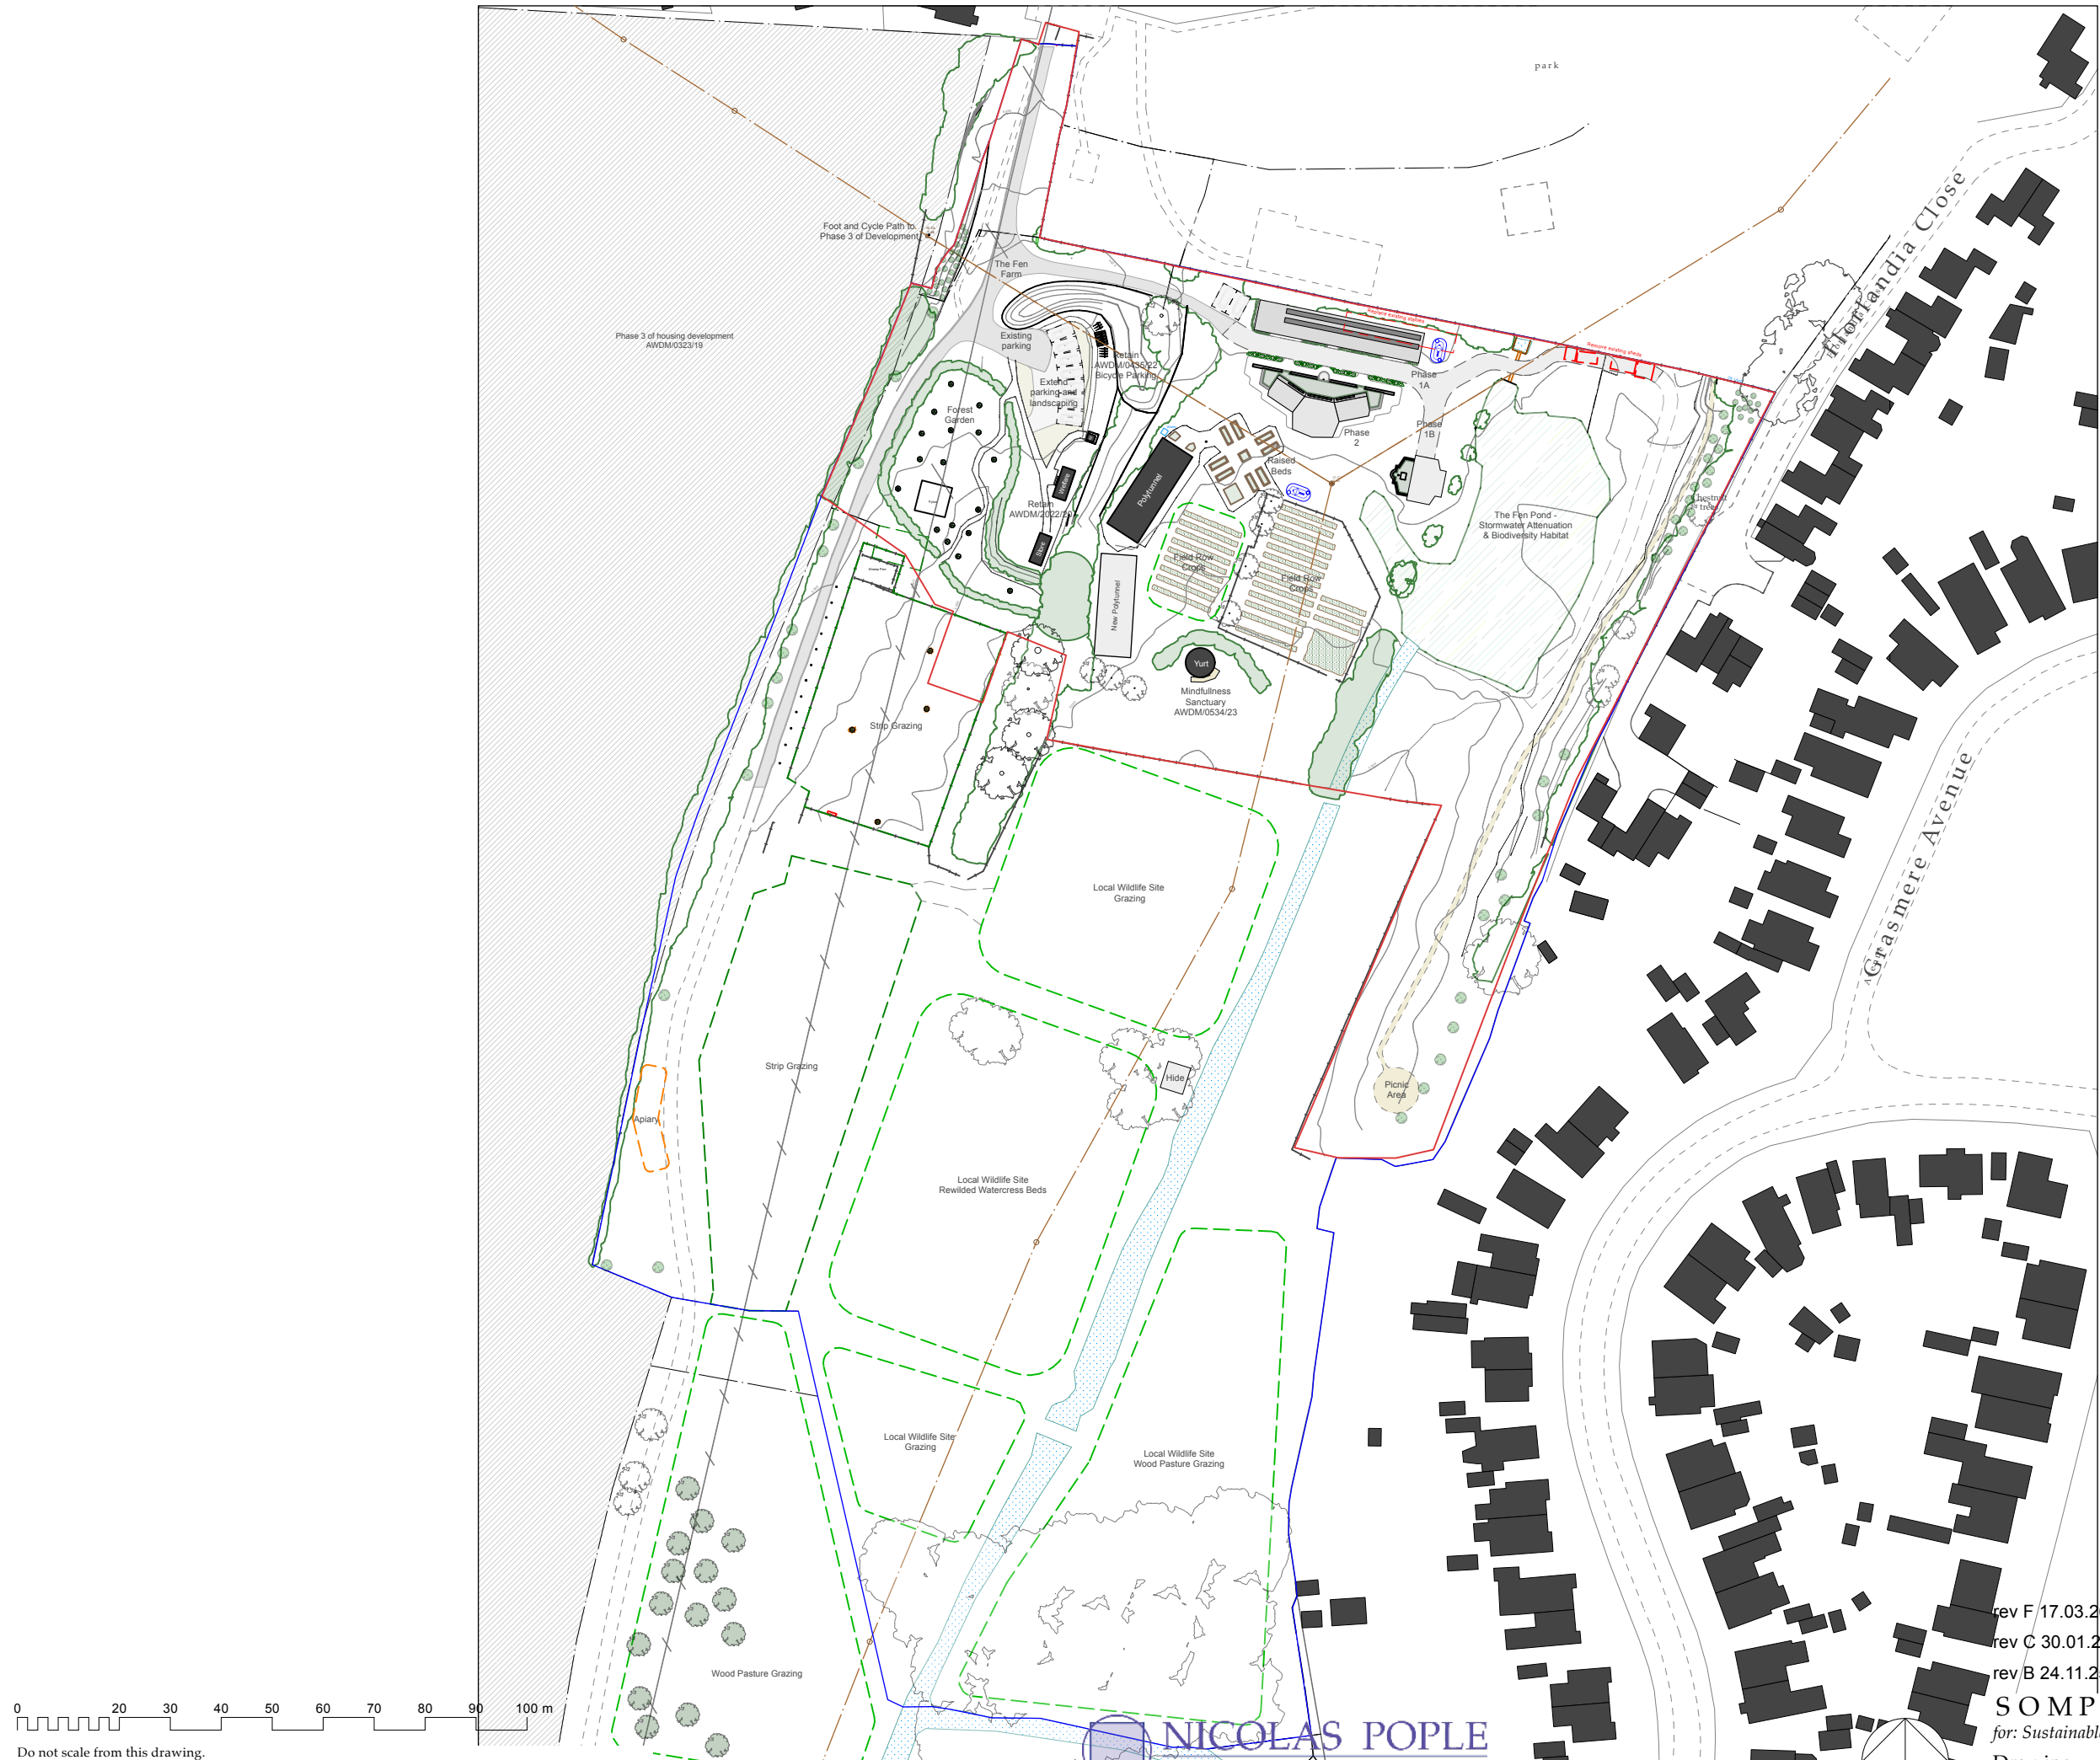

Do not scale from this drawing.
 Contractor to take and check all dimensions on site before work commences.
 Discrepancies to be reported to the architect.
 Subcontractor to verify all dimensions on site before making a shop drawing or commencing manufacture.
 © This drawing is copyright and must not be reproduced without permission.

NICOLAS POPE
 ARCHITECTS LTD
 2 Springhill Orchard, Weirwood, Forest Row, East Sussex RH18 5HT
 t: 01342 822240 e: info@nicolaspope.com www.nicolaspope.com

rev F 17.03.26 Animal Barn removed
 rev C 30.01.26 Nature Trail
 rev B 24.11.25 Red line as requested by LPA
SOMPTING COMMUNITY FARM
for: Sustainable Sussex
 Drawing : Block Plan as Proposed
 Scale: 1:1250 @ A3
 Date: May 2025
 Dwg No: 372 / 20F