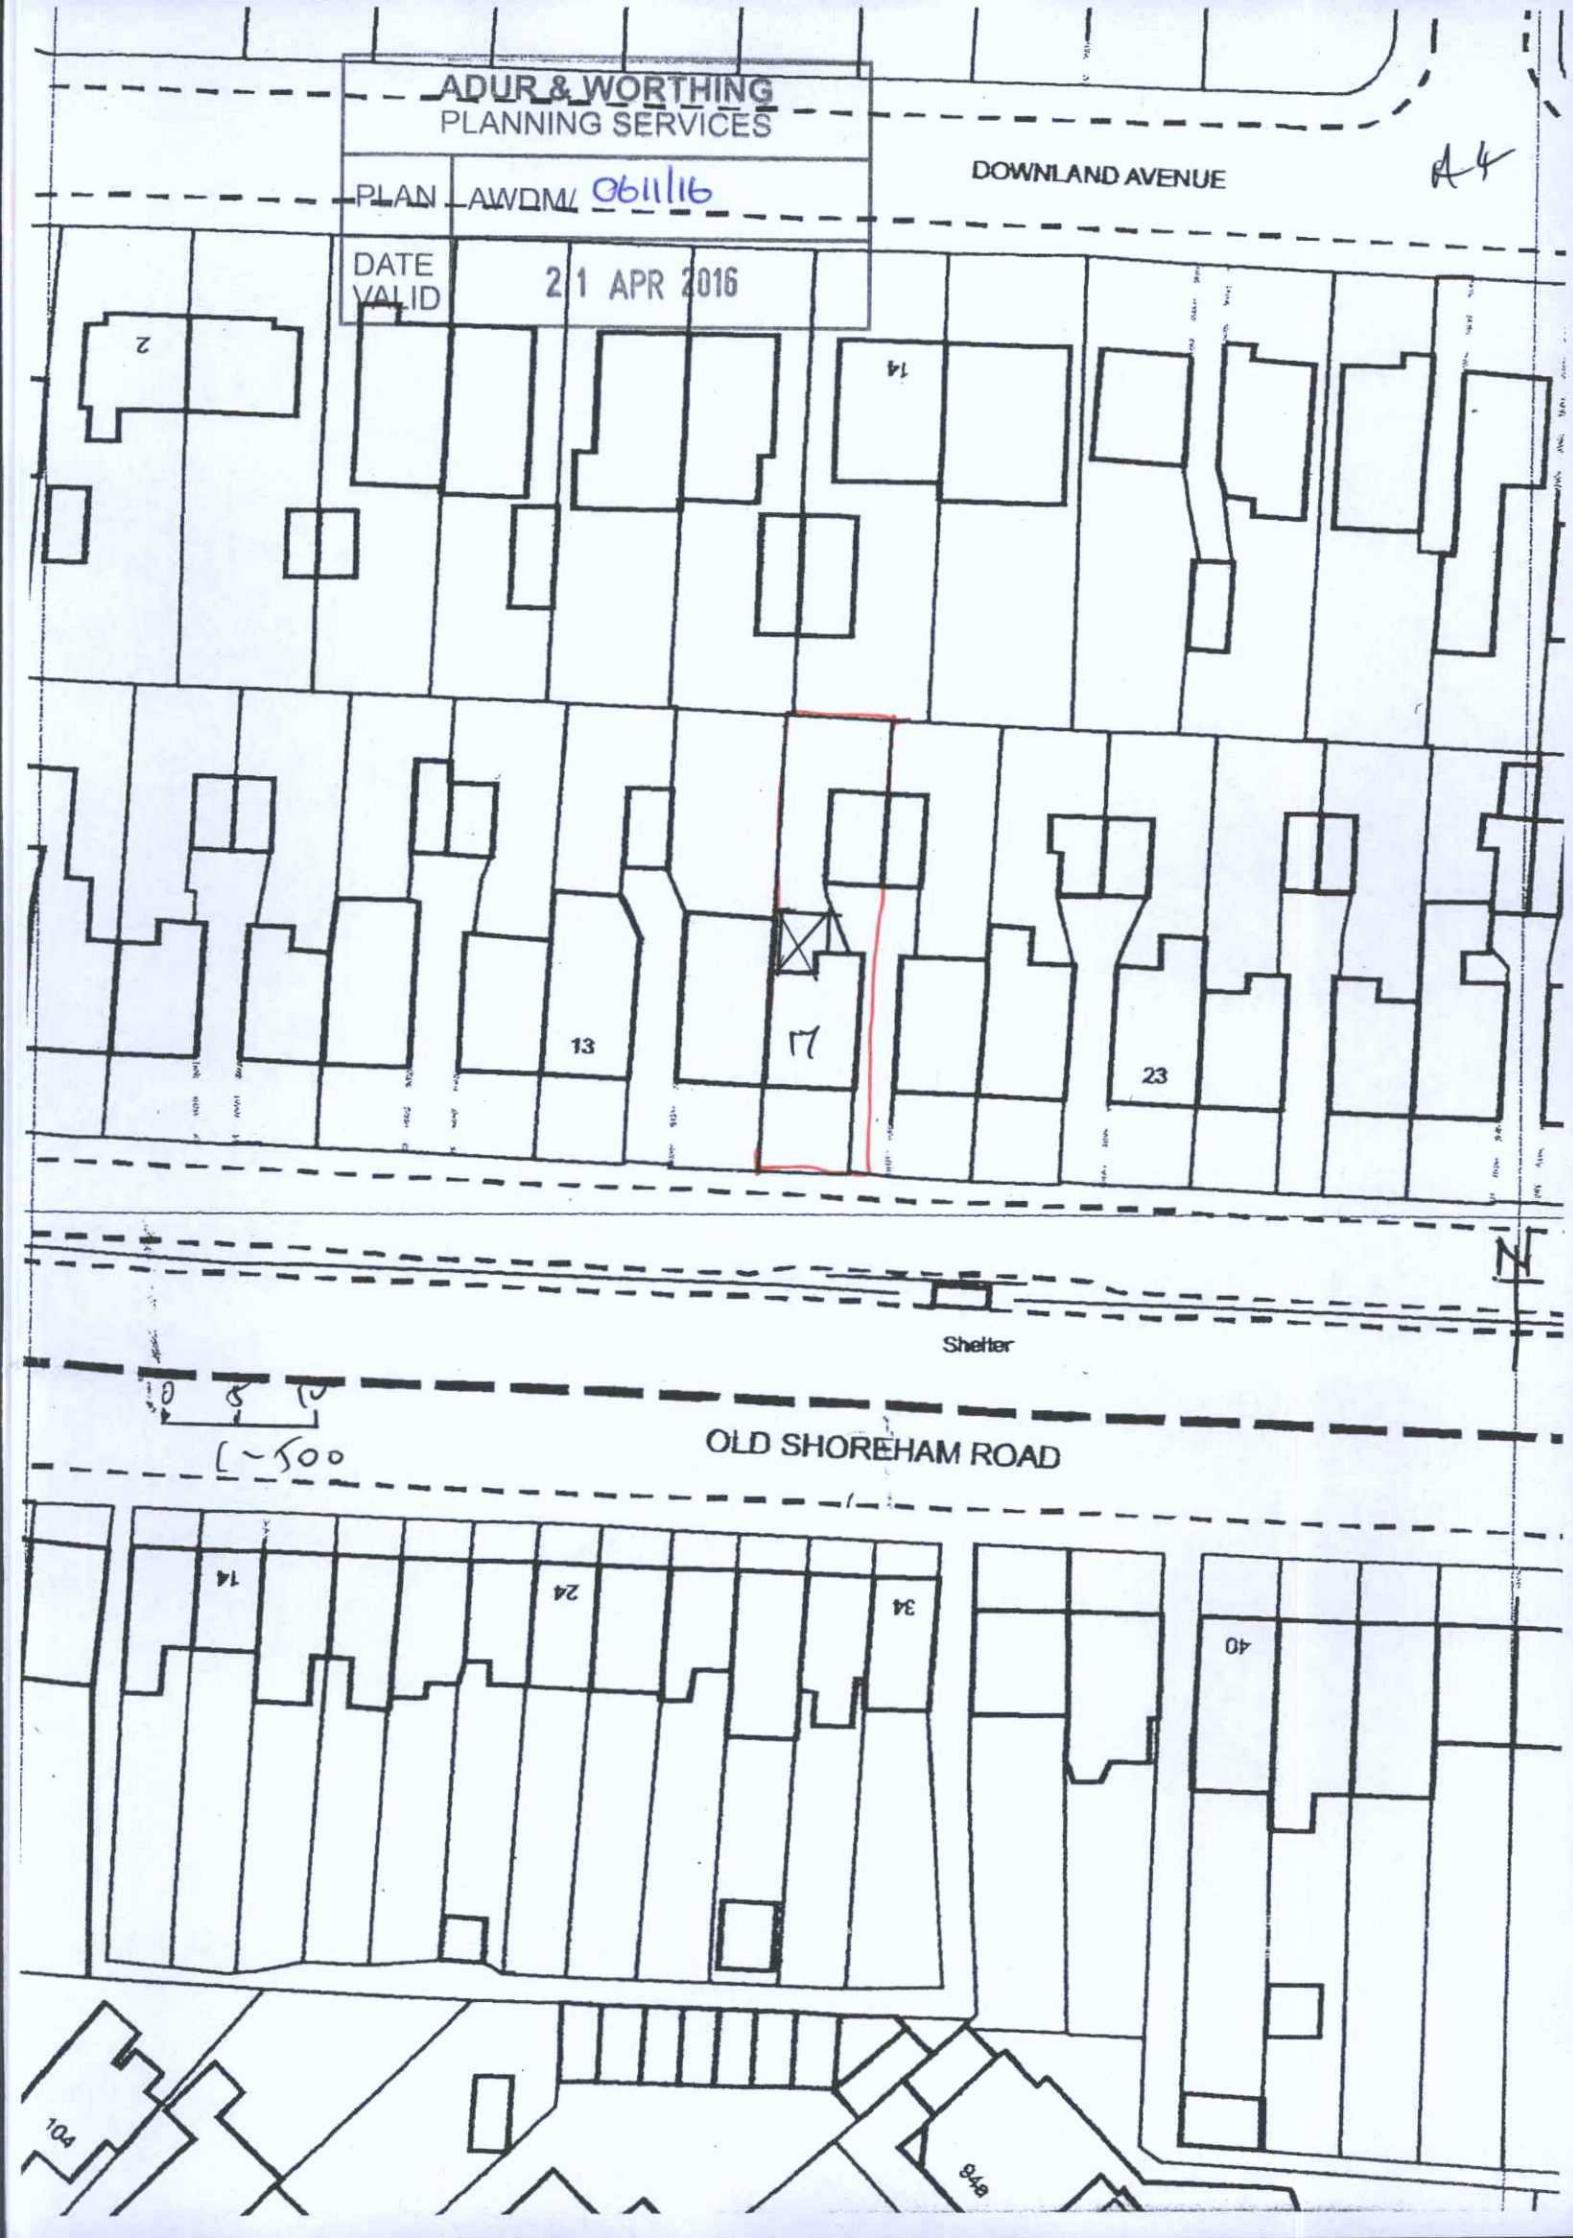
ADUR & WORTHING
PLANNING SERVICES
PLAN AWDM/ 0611/16
DATE VALID 21 APR 2016
DOWNLAND AVENUE
A4
2
14
13
17
23
N
Shelter
1:500
OLD SHOREHAM ROAD
14
24
34
40
104
84B