NORTH

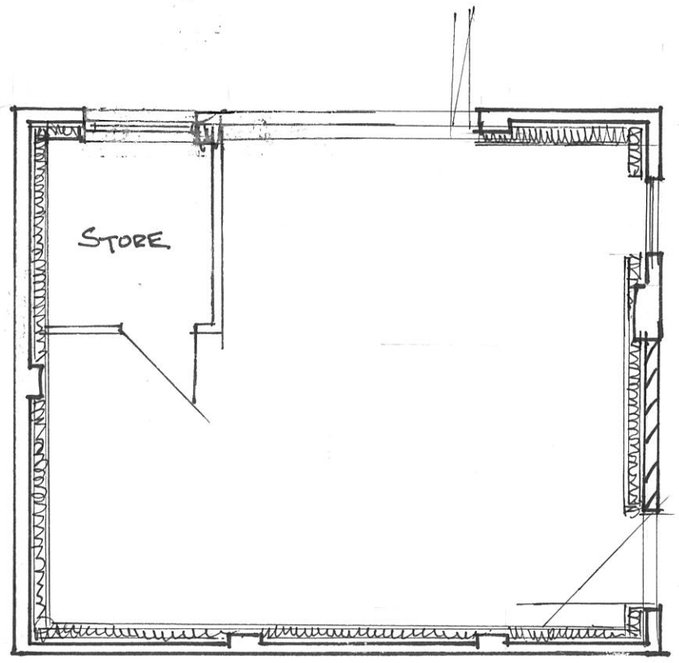

GROUND FLOOR PLAN
[As prop.]
1:50 @ A3

0 1 2 3

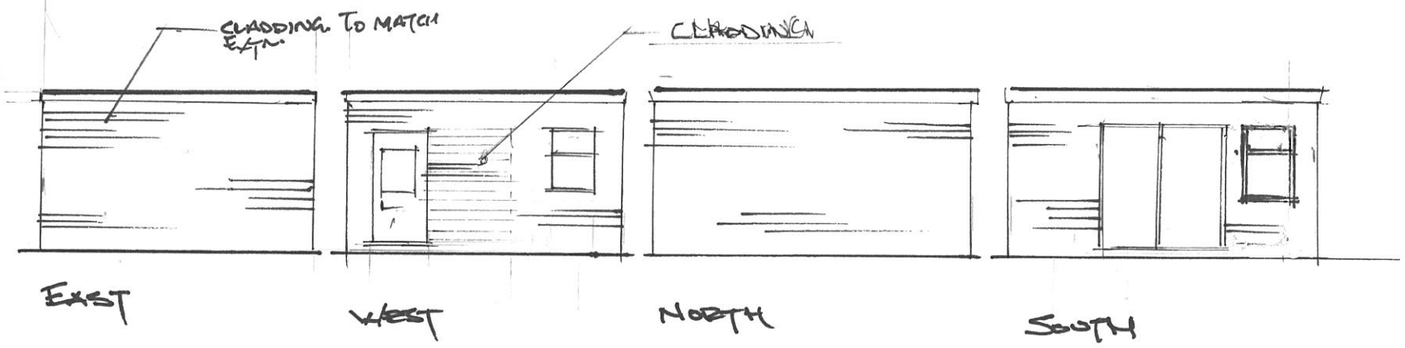

ALL ELEVATIONS @ A3 1:100

0 1 2 3 4 5

REV. A.
DOORS & WINDOWS REVISED AUG 24

PROPOSED EXTENSION & GARAGE CONVERSION - 8 BRUCE WAY, WEST WORTHING, BN11 5JX.