COPYRIGHT ©


Details of this drawing are the copyright of MBH Partnership and must not be reproduced or copied without prior written consent.

Any errors or omissions are to be reported to the Architect immediately

All proposed road and junction alterations subject to highways engineers detailed design.


Removal of any existing tree and landscaped areas subject negotiations with Local Authority Planning dept. and other statutory controls

All drawings to be read in conjunction with structural engineers drawings and all related Architects and consultant drawings and other relevant information

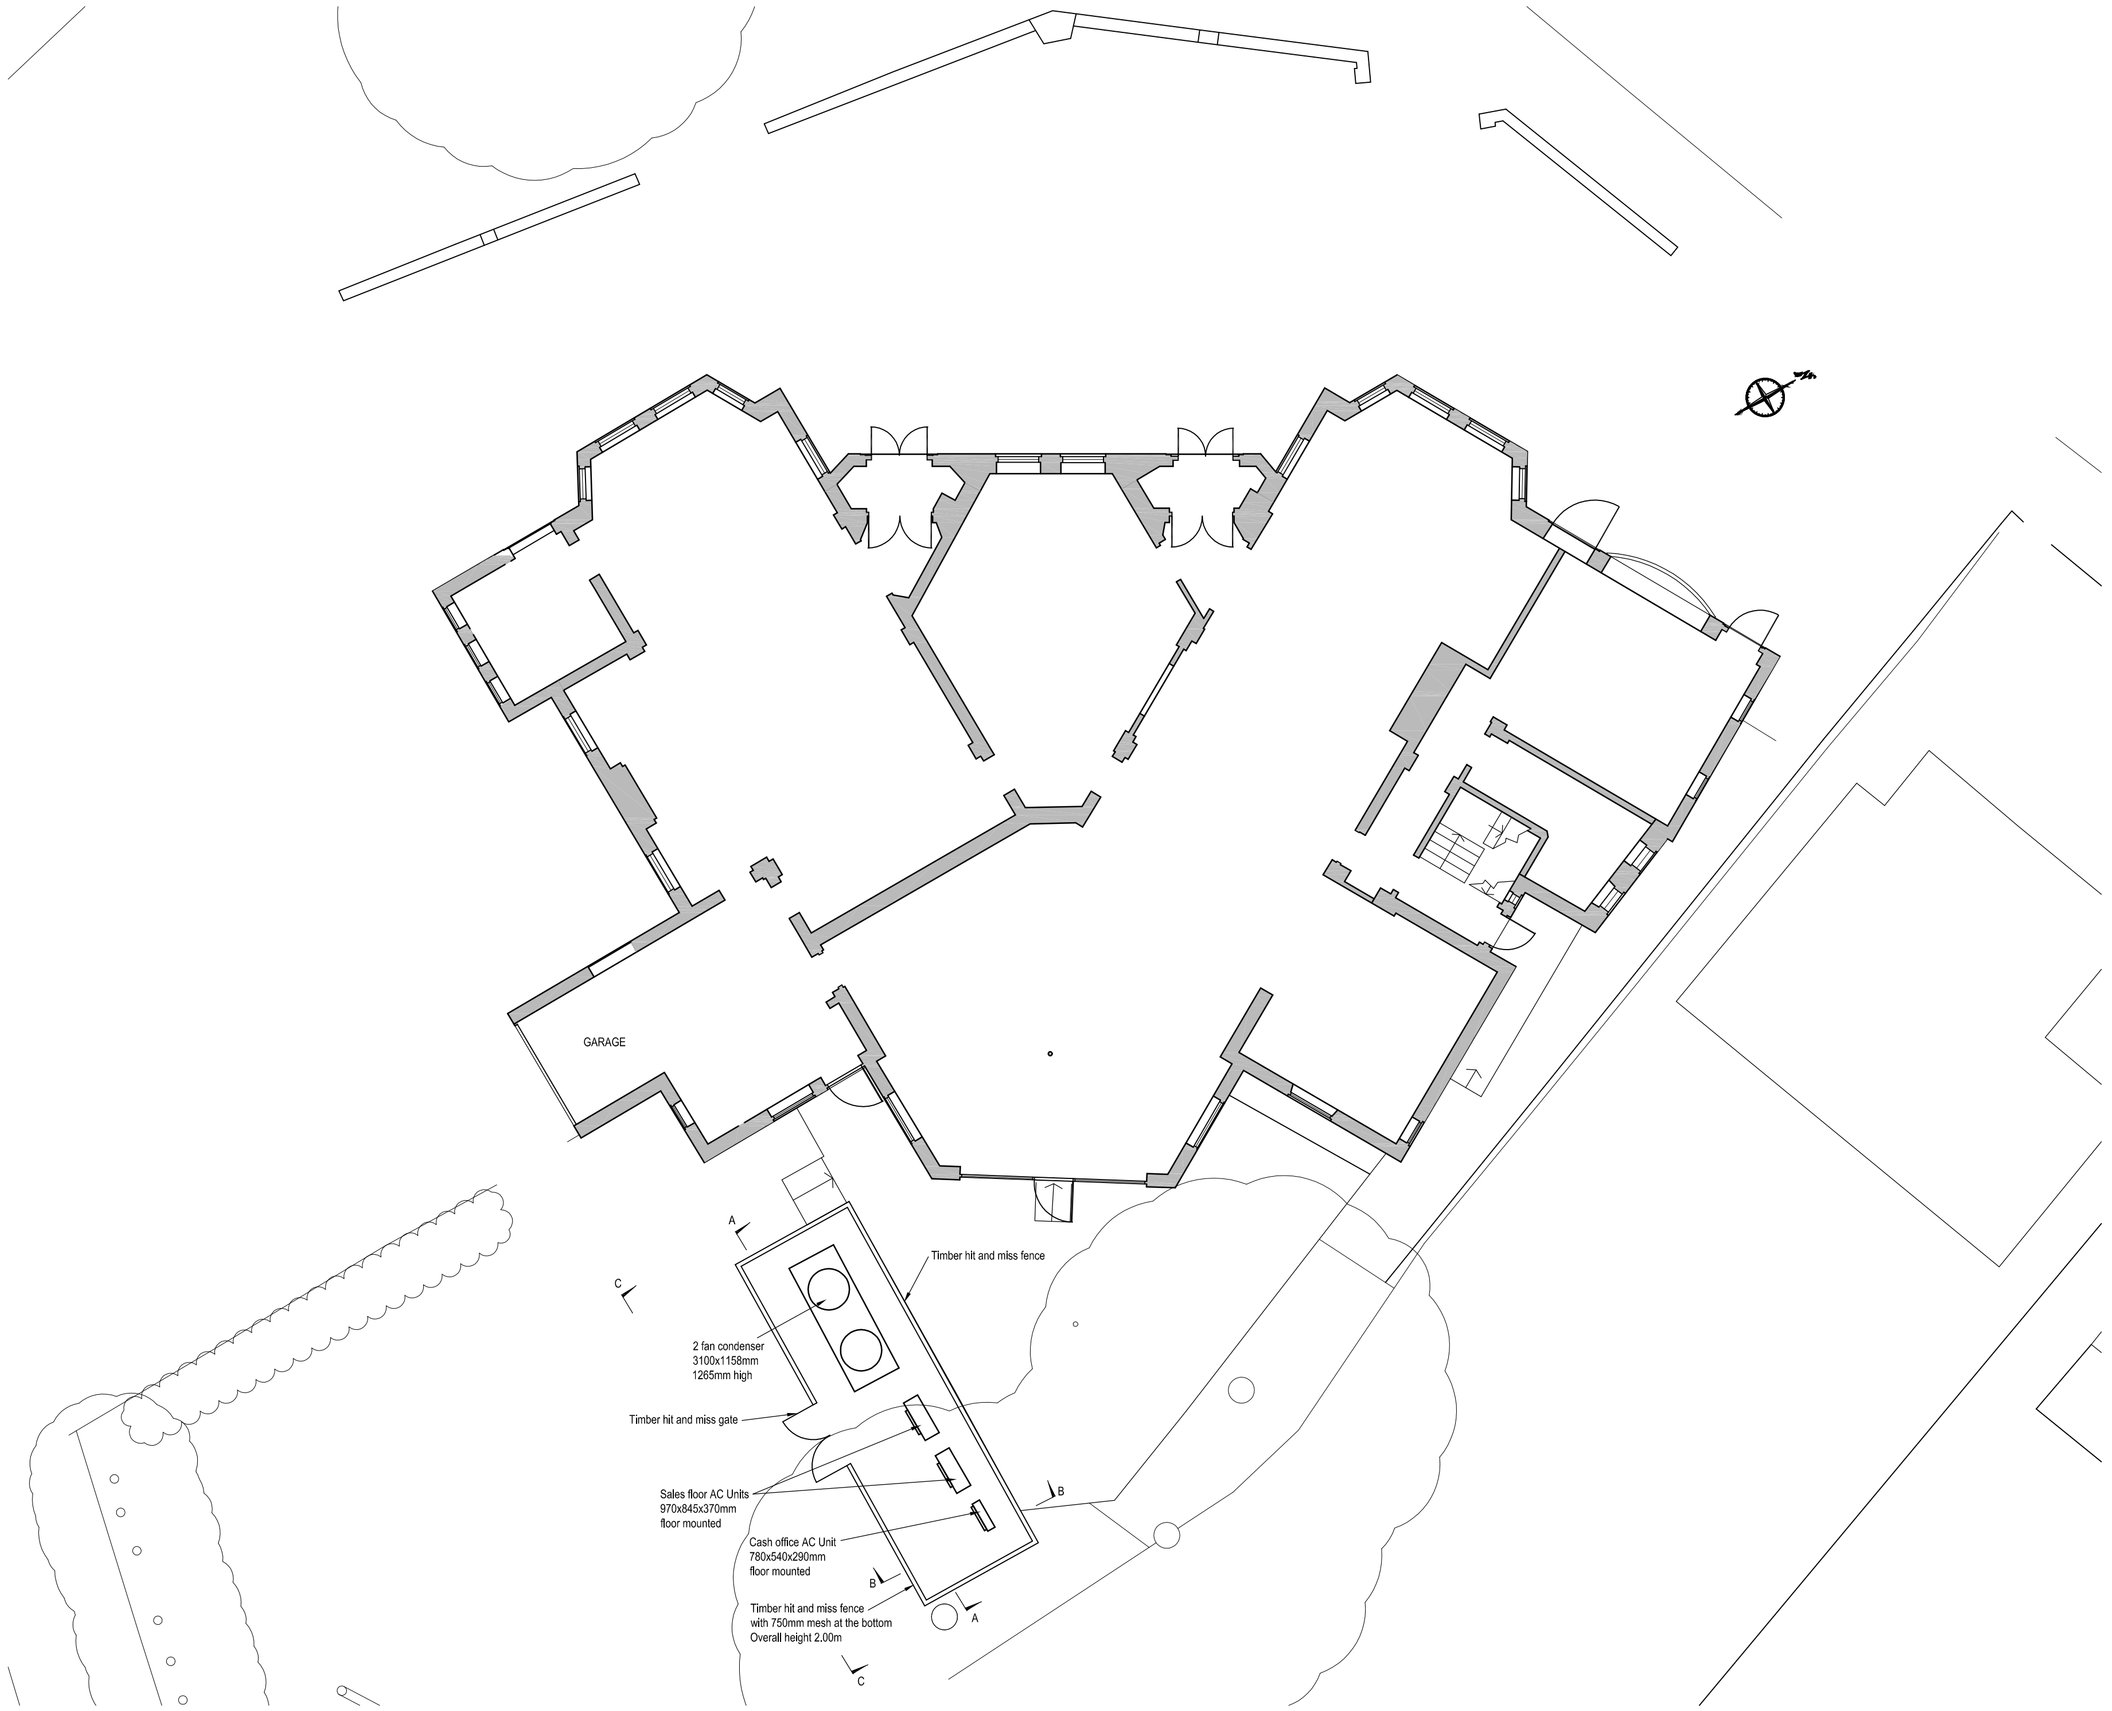


PROPOSED GROUND FLOOR PLAN

SCALE 1:100

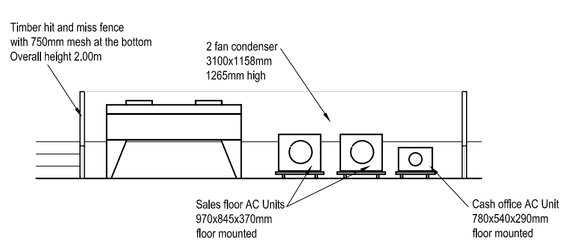


SECTION A-A

SCALE 1:100

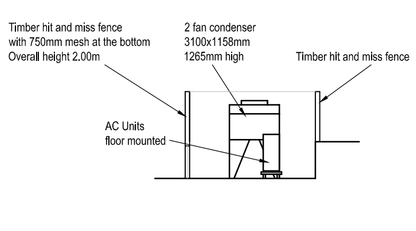

SECTION B-B

SCALE 1:100

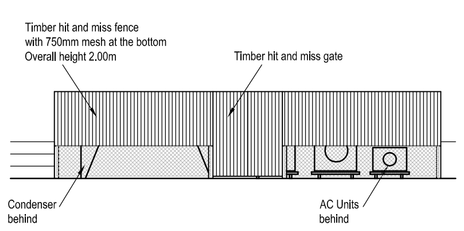

SECTION C-C

SCALE 1:100

SCALE BAR

0 1 2 3 4 5 6 7 8 9 10

METRES

PLANNING

REV No.	DATE	DESCRIPTION	BY	CHKD BY
B	25.05.12	PLANT LAYOUT REVISED	AP	
A	25.04.12	PLANT ENCLOSURE INCLUDED	AP	

mbh PARTNERSHIP
ARCHITECTURE SURVEYING PROJECT MANAGEMENT

ROSEMOUNT HOUSE
ROSEMOUNT AVENUE
WEST BYFLEET
SURREY
KT14 6LB
01932 352727
01932 351545

PROJECT

PROPOSED TESCO EXPRESS
GREEN JACKET PH
UPPER SHOREHAM ROAD
BN43 6BE

DRAWING TITLE

PROPOSED PLANT - PLAN AND ELEVATIONS

DRAWN BY	CHECKED BY	DRAWING No.	REV
AP		10339-131	B
SCALE 1:100 @ A1	DATE APR 12		