10 metres @ 1:100 on A3

1 metre @ 1:100 on A3

AMENDMENT

ADUR & WORTHING PLANNING SERVICES	
PLAN	AWDM/1470/18
DATE VALID	Rec: 29/10/18

A Oct 18 WBS moved

rev. date

These drawings should be approved by Local Authority Building Control or other appropriate checking Authority prior to commencement of the work.

No dimensions to be scaled from this drawing. All dimensions to be checked on site. This drawing is copyright.

client
Alan & Gill Kydd

project
26 Rosslyn Road
Shoreham by Sea

drawing
Proposed Plans
Single storey extension

scale 1:100@A3 date 18.09.18

drawn CH

9 Kemton Road
Hove, East Sussex
BN3 4FG
tel: 01273 298217
fax: 01273 298217
e-mail: info@clairehaighassociates.co.uk

Claire Haigh Associates Ltd

CH 908 /006 rev. A

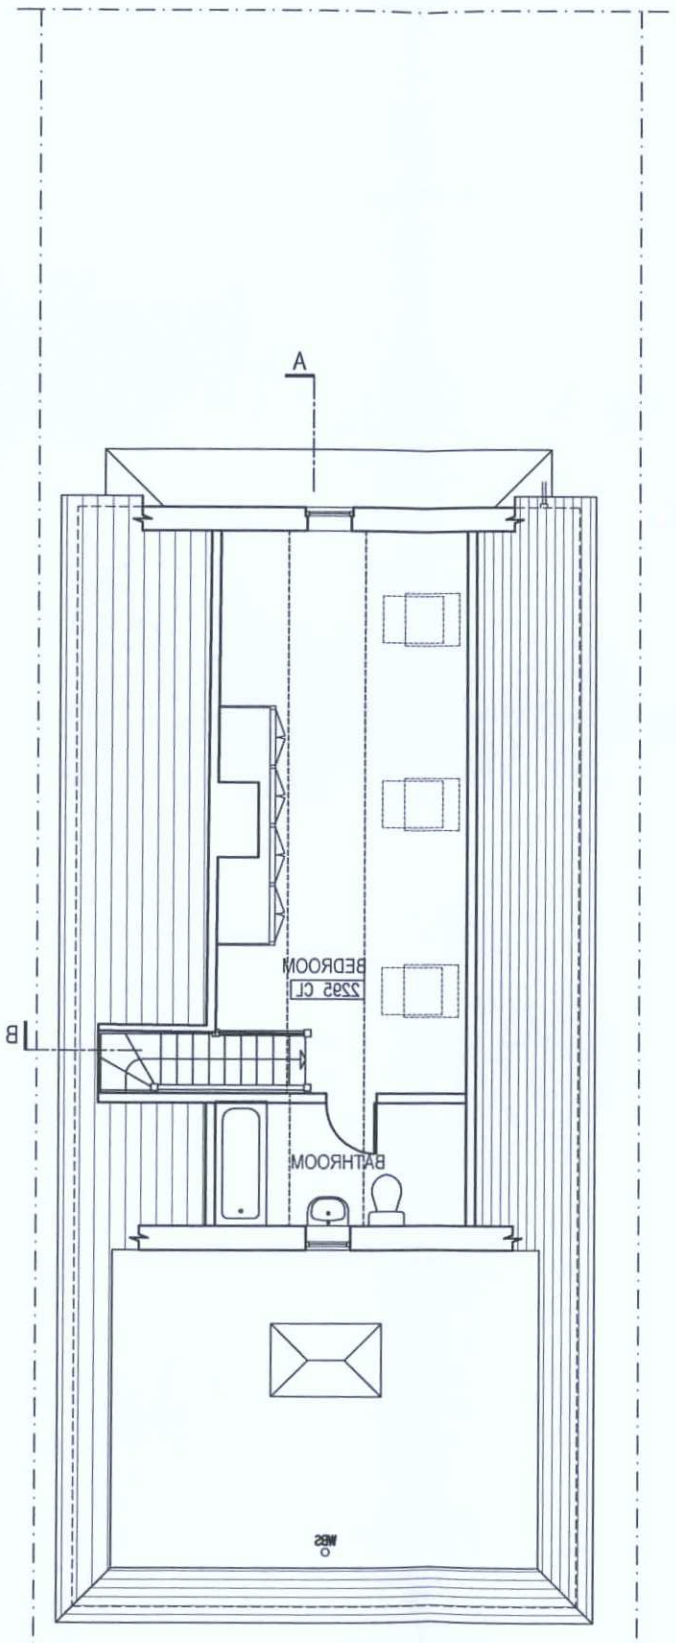

FIRST FLOOR PLAN

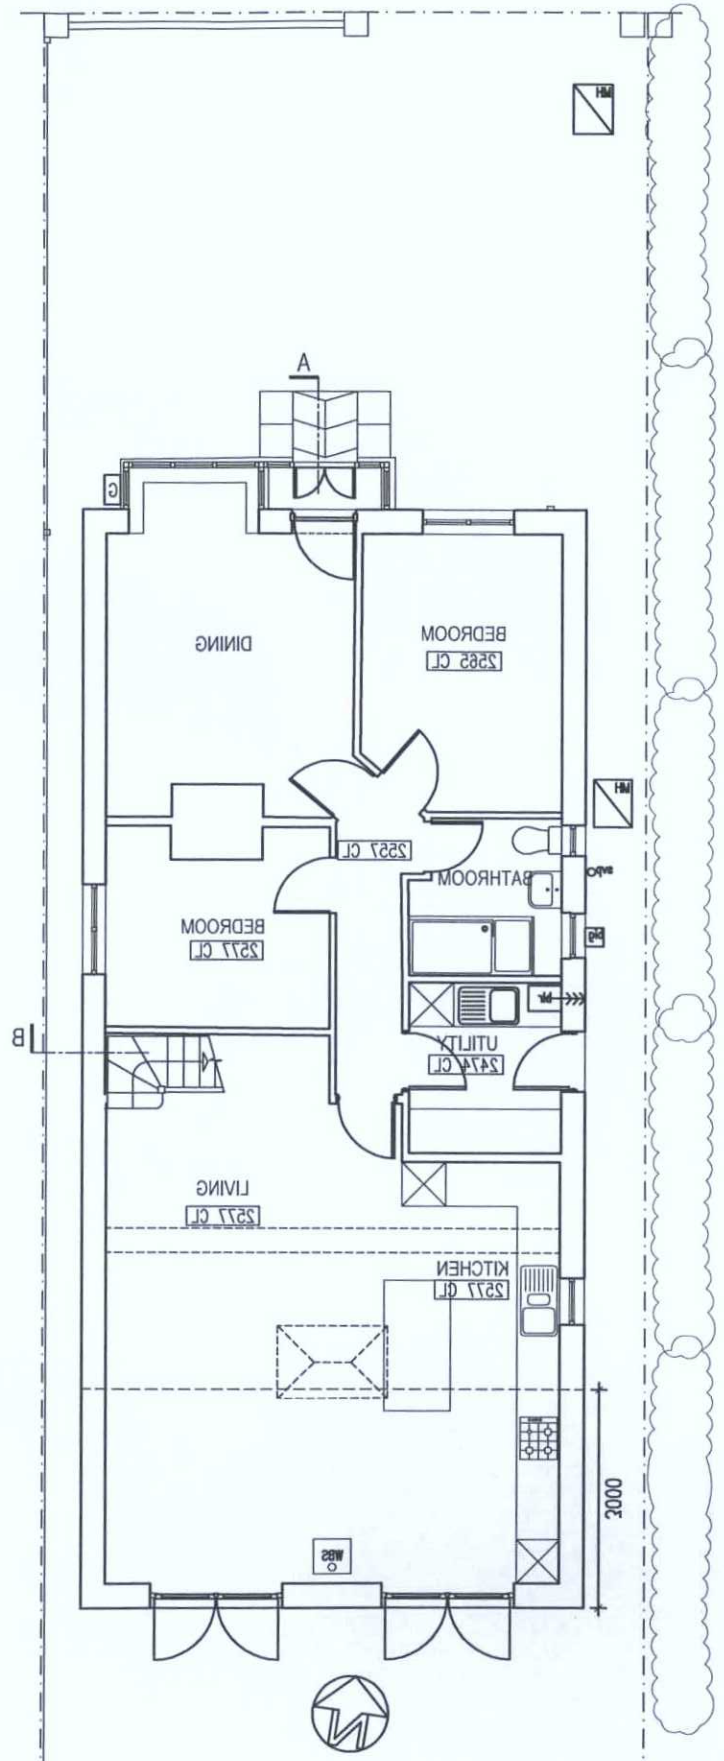

GROUND FLOOR PLAN