

Proposed Side (West) Elevation.



Proposed Front (South) Elevation.

A3

Proposed Elevations Scale: 1/100

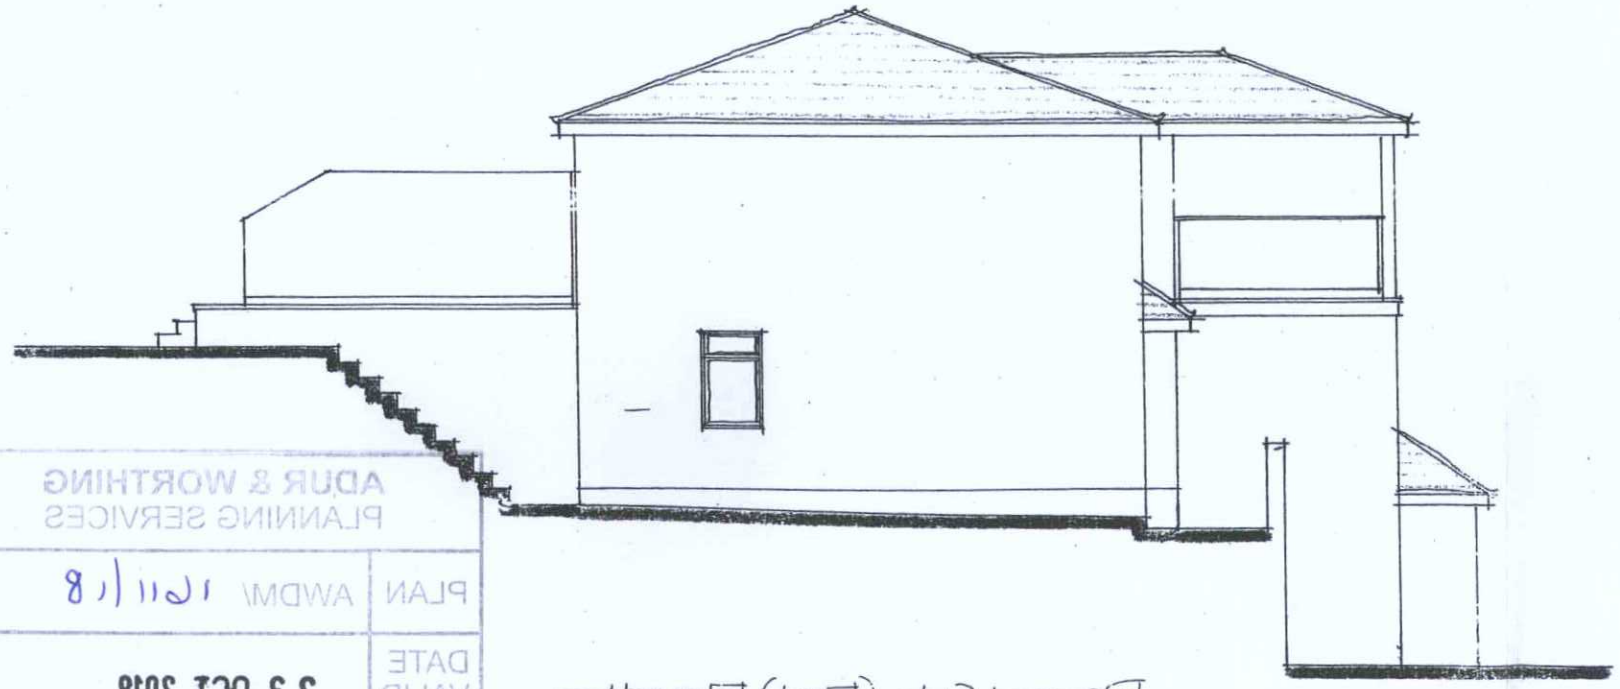

Proposed Side (East) Elevation.

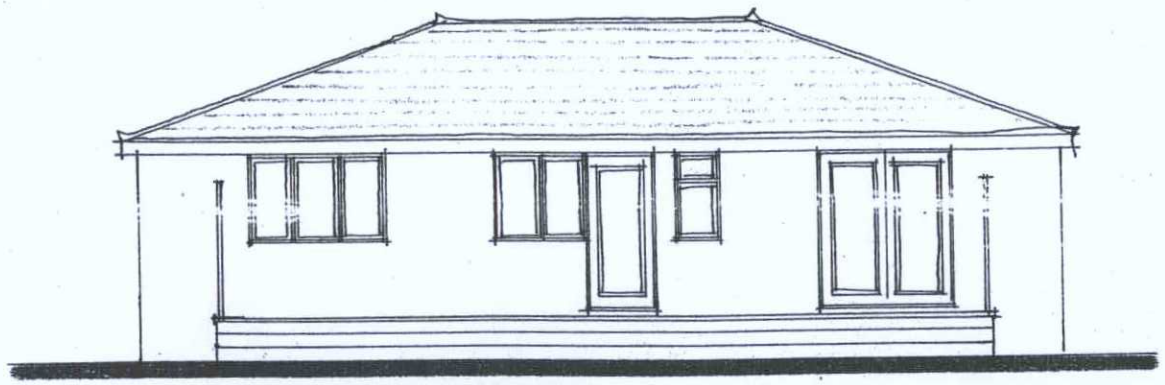

Proposed Rear (North) Elevation.

Proposed Extension & Alterations —
20 Tairview Road
Lancing
West Sussex BN15 0PA.

ADUR & WORTHING PLANNING SERVICES	
PLAN AWDM/1411/18	DATE VALID 23 OCT 2018

ORIGINALLY APPROVED

Drawing No: 4