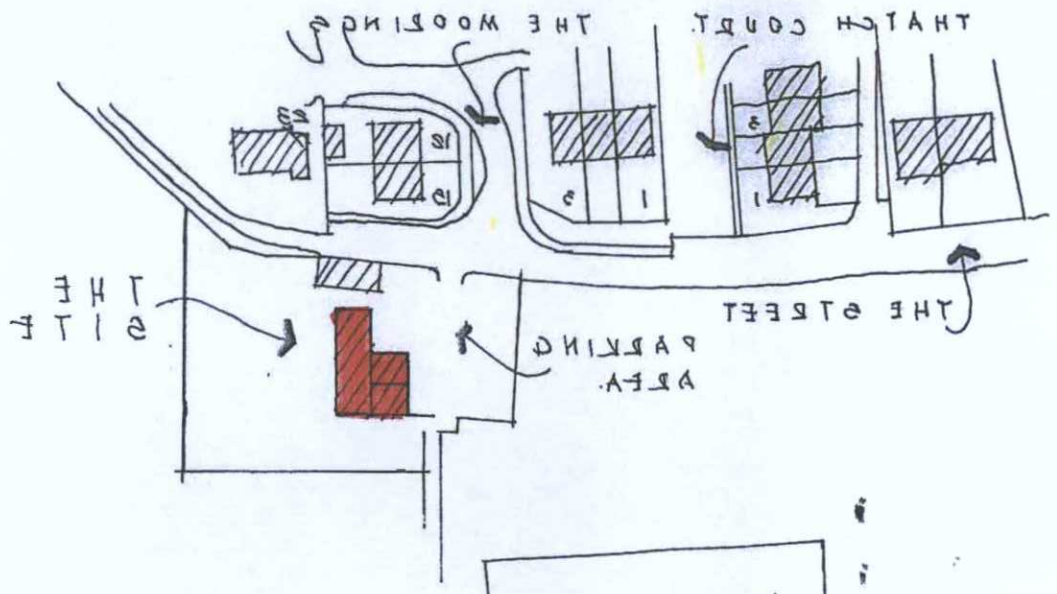

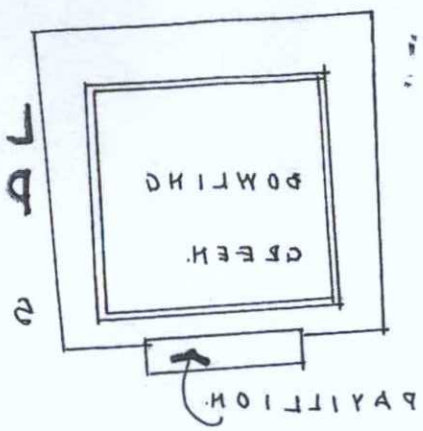

LOCATION PLAN.

SCALE • 1/1250.

'LANCING MANOR GROUNDS'.

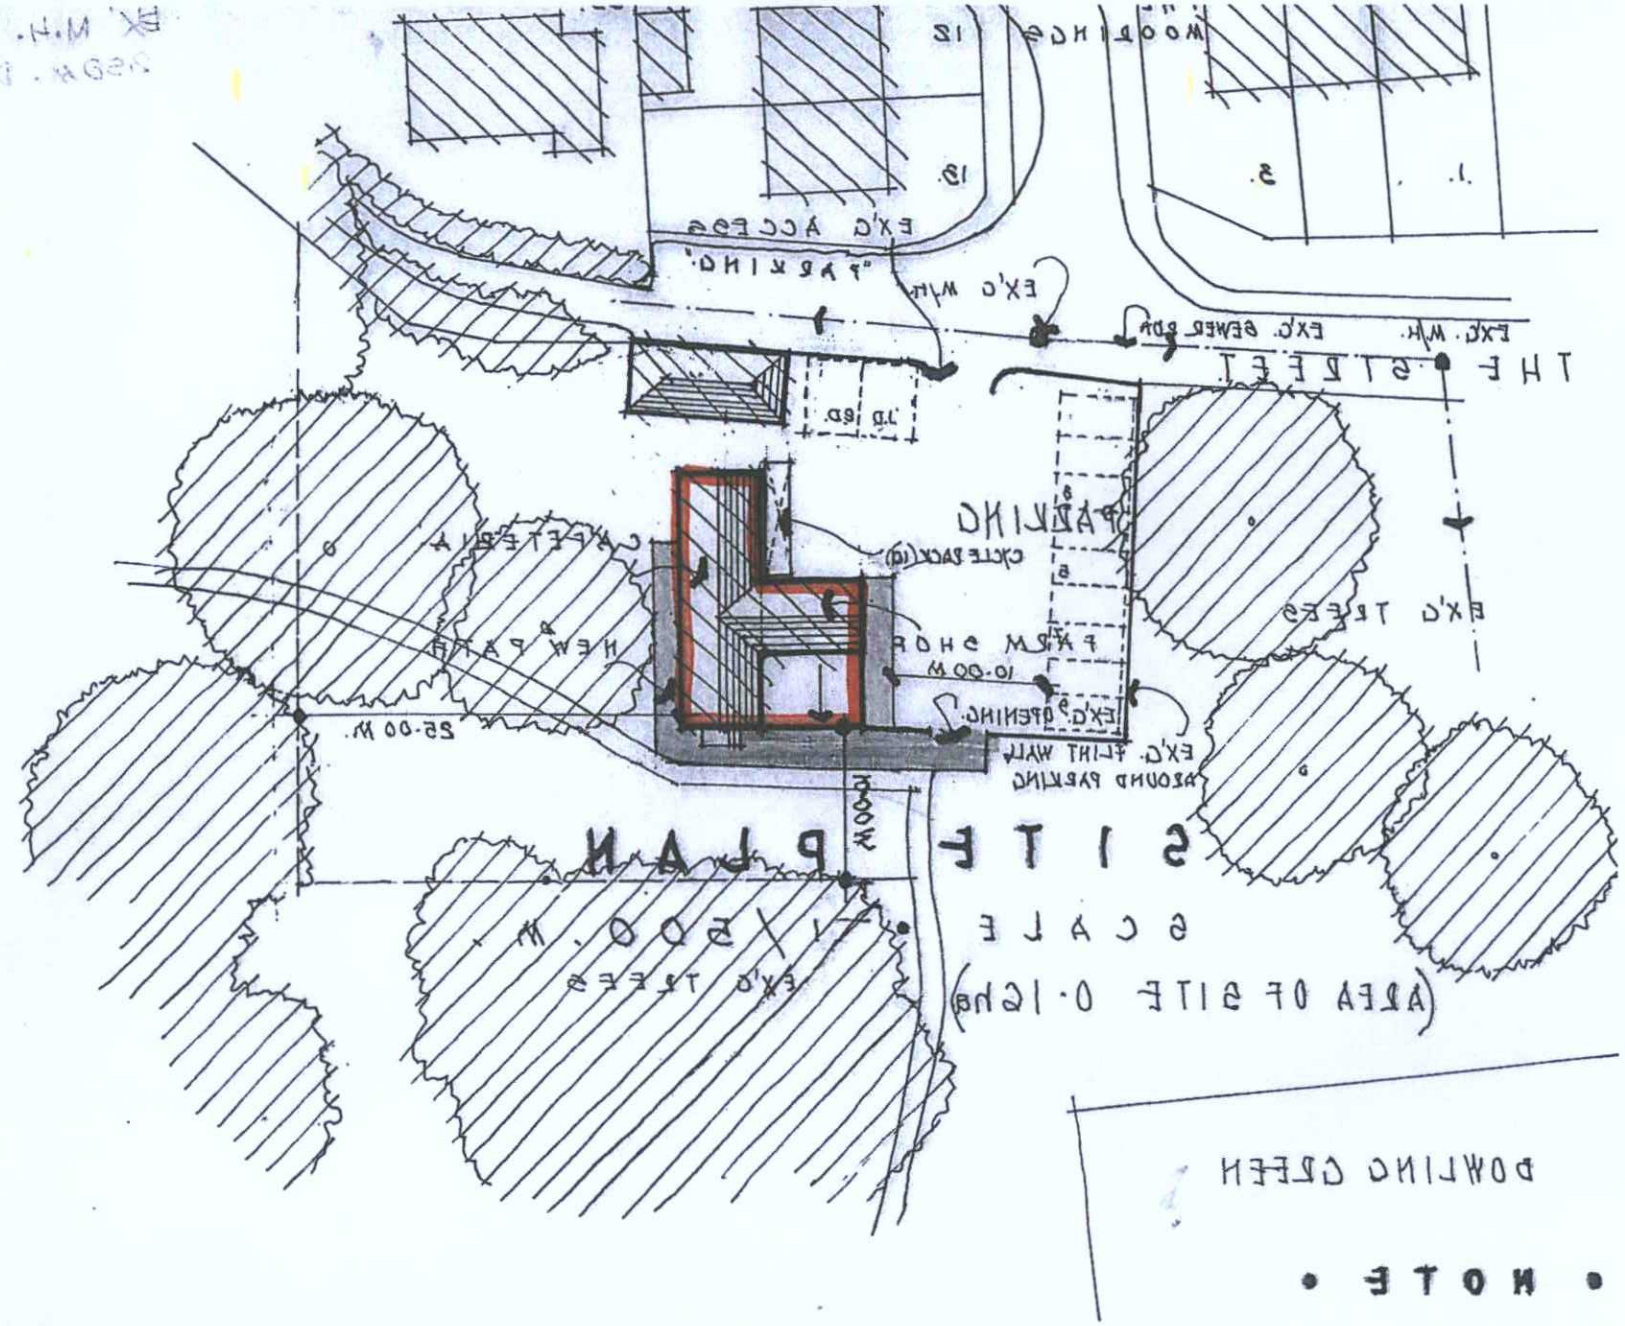

BOWLING GREEN

• NOTE •

• PARKING BAYS 2.40 × 4.8 M
• DISABLED 3.60 × 4.8 M

Conversion Of Existing Groundsman's Store To Coffee Shop & Fresh Farm Produce

"Lancing Manor Grounds"
The Street, North Lancing,
West Sussex. BN15 0PP.

"The Manor House"
Coffee Shop & Fresh Farm Produce.
For • Mr. S. Gardner,
12 Ring Road, N. Lancing,
West Sussex. BN15 00F.

DRG • 17/07.A. AMENDED 23/05/17 G.F.D.
SCALE • AS SHOWN
DATE • APRIL 2017.

GORDON F DIXON
19, DERWENT DRIVE,
GORING-BY-SEA,
WORTHING
WEST SUSSEX,
BN12 6LA.

T. 0785-7648-744.

AMENDMENT

ADUR & WORTHING
PLANNING SERVICES

PLAN	AWDM/ 0650/17
DATE VALID	26 JUN 2017