Scale Bar (1:100)

0m 5m 10m

Scale Bar (1:50)

0m 5m

Notes:

Materials to match those of the existing dwelling.

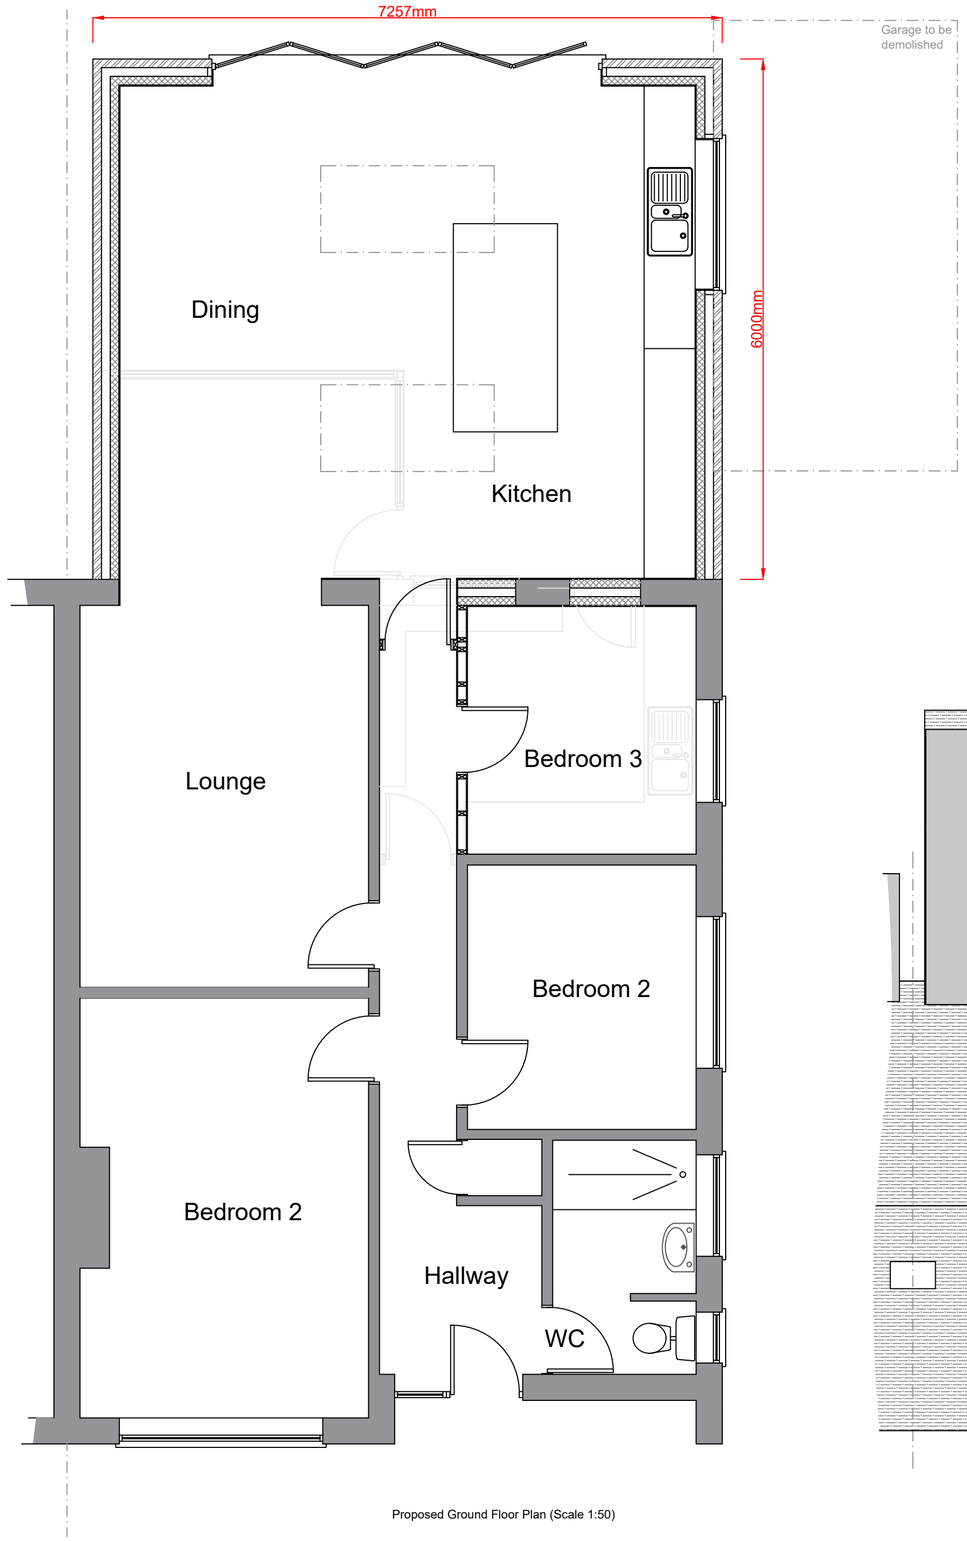

Proposed Ground Floor Plan (Scale 1:50)

Proposed Roof Plan (Scale 1:50)

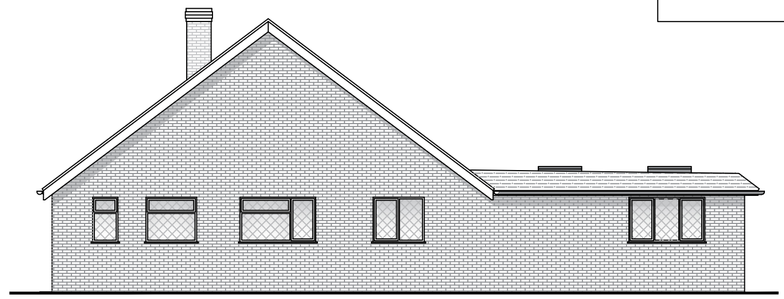

Proposed Side (North East) Elevation (Scale 1:100)

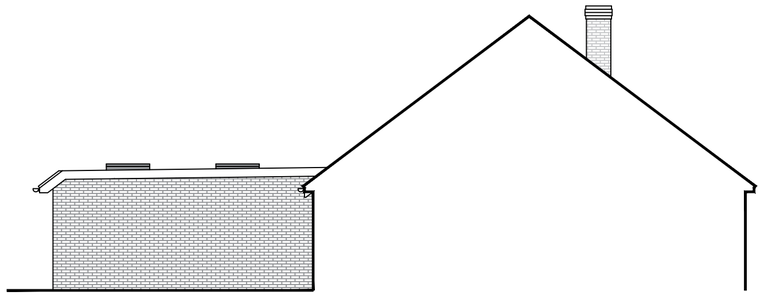

Proposed Side (South West) Elevation (Scale 1:100)



Existing Front (South East) Elevation (Scale 1:100)

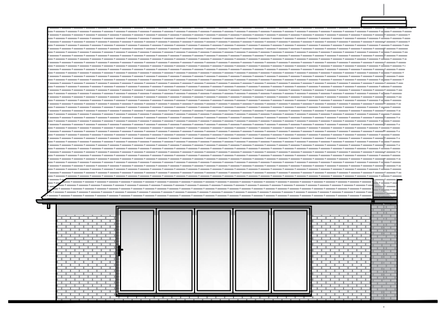

Proposed Rear (North West) Elevation (Scale 1:100)

revisions		
A	Aug 2023	Note added

DOWNSVIEW ASSOCIATES
Chartered Surveyors

Little Acorns, Hampers Lane, Storrington,
West Sussex, RH20 3HZ
Tel: 01903 745367 Mob: 7525 844965
Email: mail@downsview-surveyors.co.uk

RICS

address

7 Birkdale Close
Durrington
Worthing
West Sussex
BN13 2RD

project

Demolition of conservatory/ garage and construction of rear extension.

title

Proposed Layouts and elevations

scale:	date:	revision:
As noted @ A1	August 2023	A

drawing number

2023.387a.02