
68 GORING WAY, GORING, WORTHING

Existing details 01 A

Nov 2020

Revisions A – layout updated 1/8/23

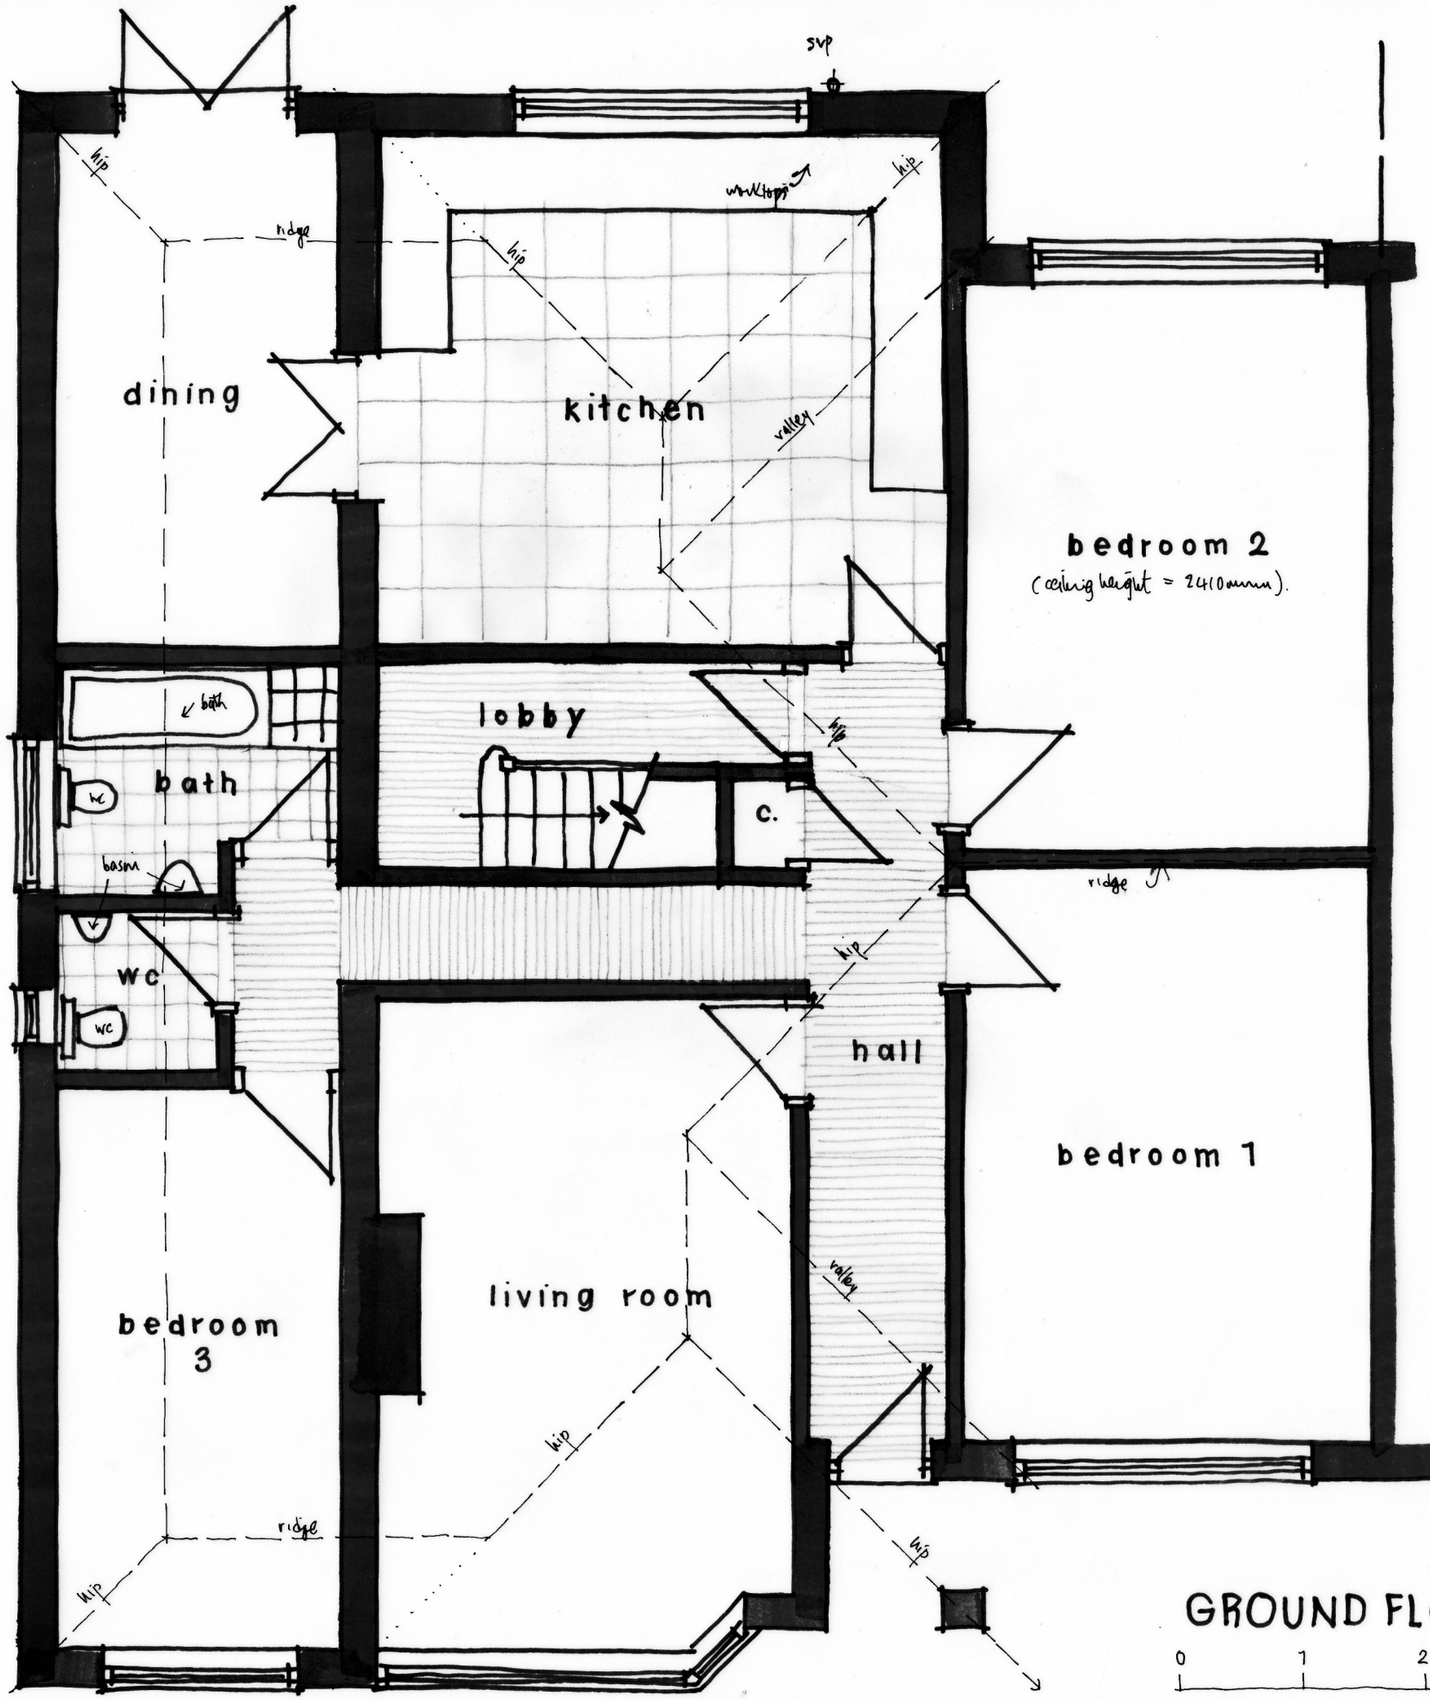

N

Wayne Gander MCIAT
Architectural Technologist
98 Durrington Lane, Worthing
West Sussex BN13 2RQ
E : waynegander08@gmail.com

GROUND FLOOR PLAN 1:50 @ A3

0 1 2 3 4 5m

metres