
THIS DRAWING TO BE READ IN CONJUNCTION WITH STRUCTURAL ENGINEERS DETAILS & CALCULATIONS

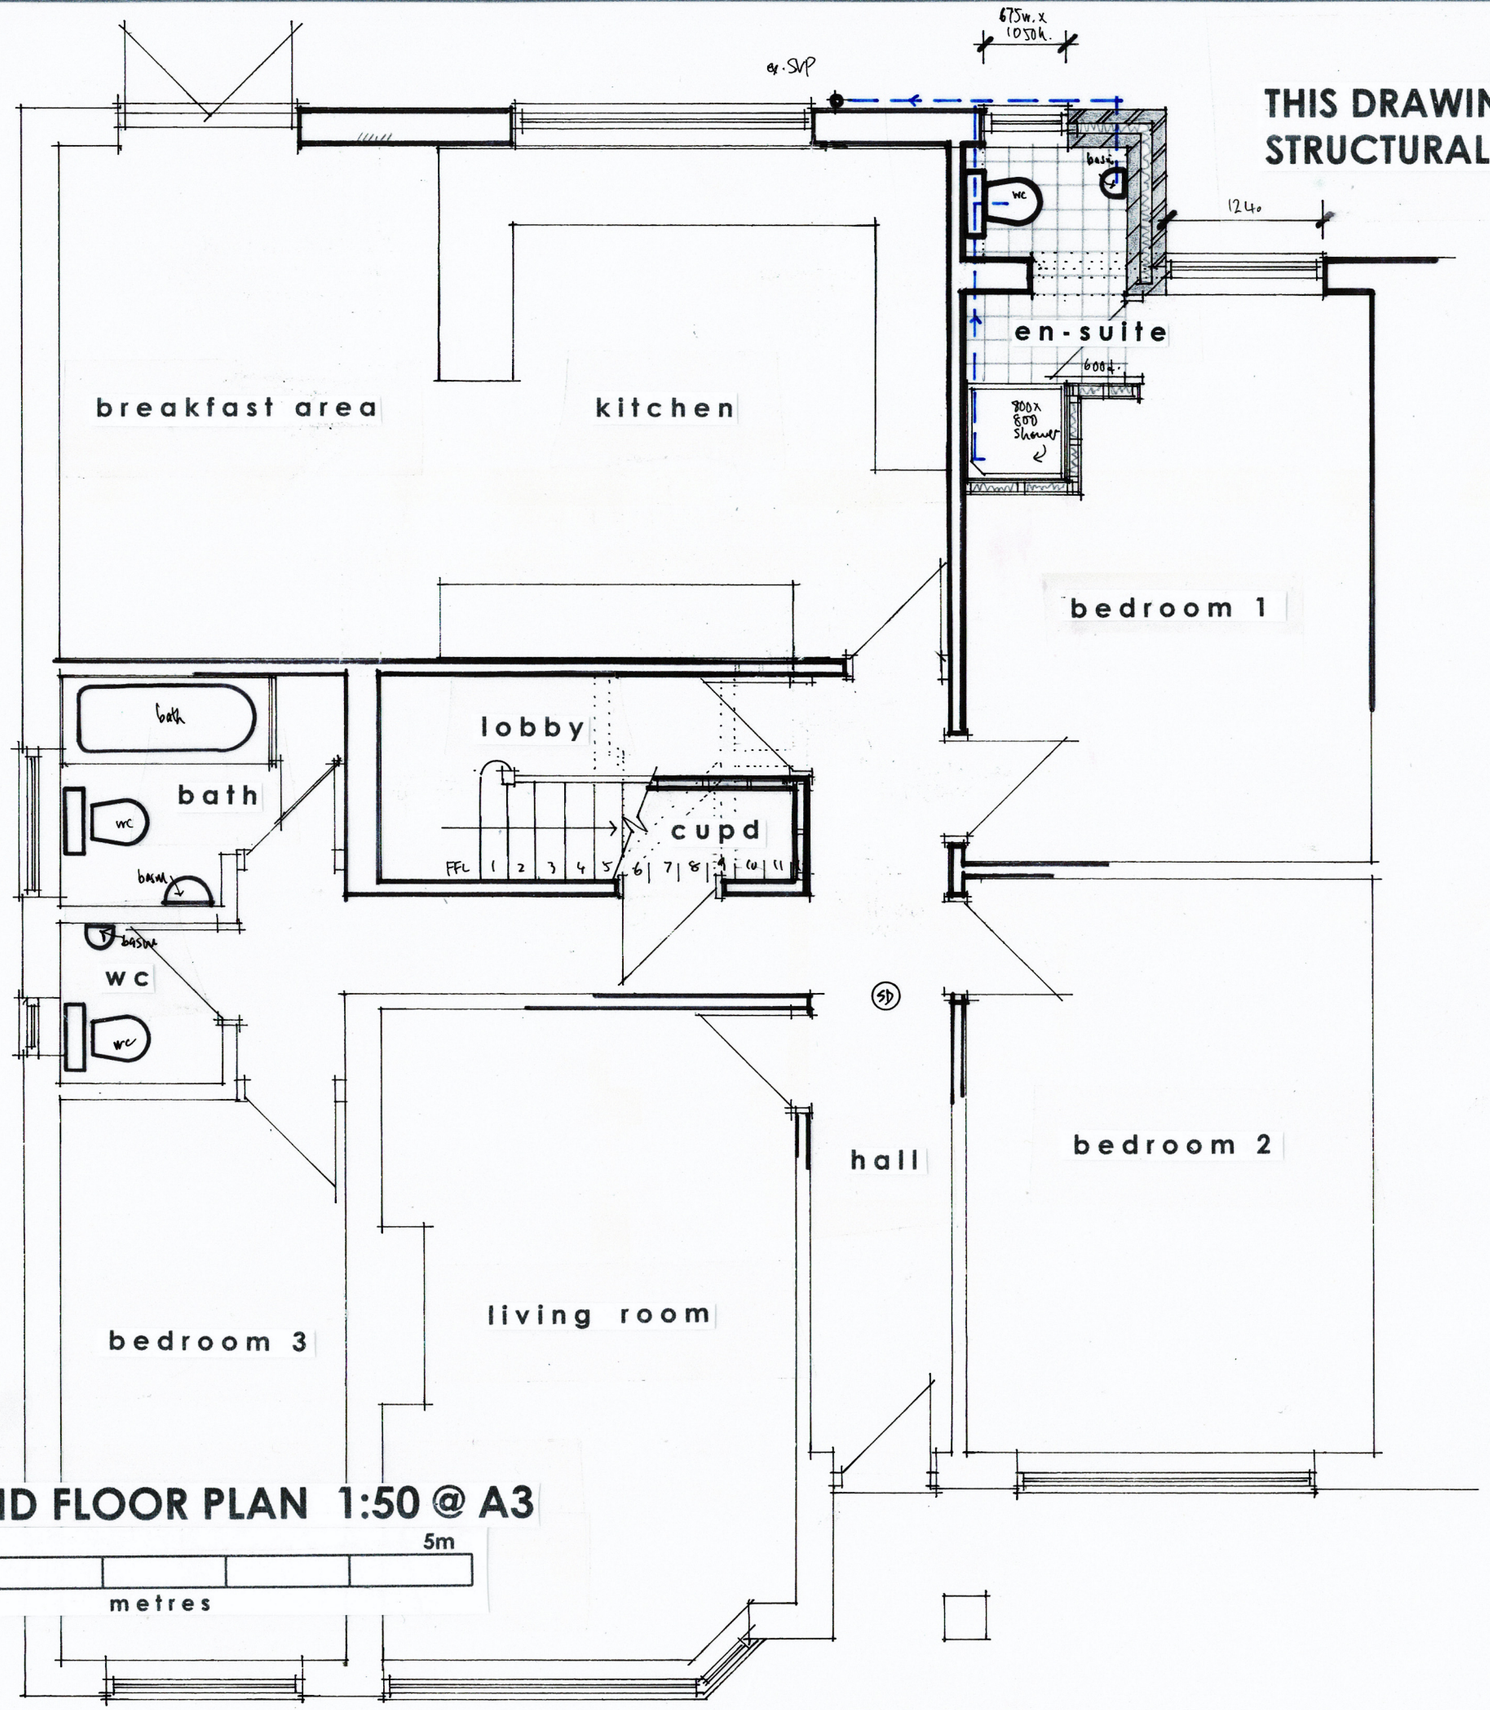

north

GROUND FLOOR PLAN 1:50 @ A3

0 5m

metres

Revision A – ensuite added 1/8/23

Figured dimensions to take precedence over scaled dimensions. The contractor is to verify all dimensions on site before commencing any works.

Any discrepancies whatsoever to be brought to the attention of the client immediately.

The copyright of this drawing is reserved and the drawing must not be disclosed without authority.

Project

68 GORING WAY, GORING, WORTHING

Client

Mr & Mrs Chapman

Drawing no. **WT/GW/03** A

Scale **AS SHOWN** Date **Nov 2020**

Drawn By **WG**

WAYNE GANDER MCIAT
Chartered Architectural Technologist
98 Durrington Lane
WORTHING
West Sussex
BN13 2RQ
Tel/Fax 01903 694817
Email - waynegander08@gmail.com