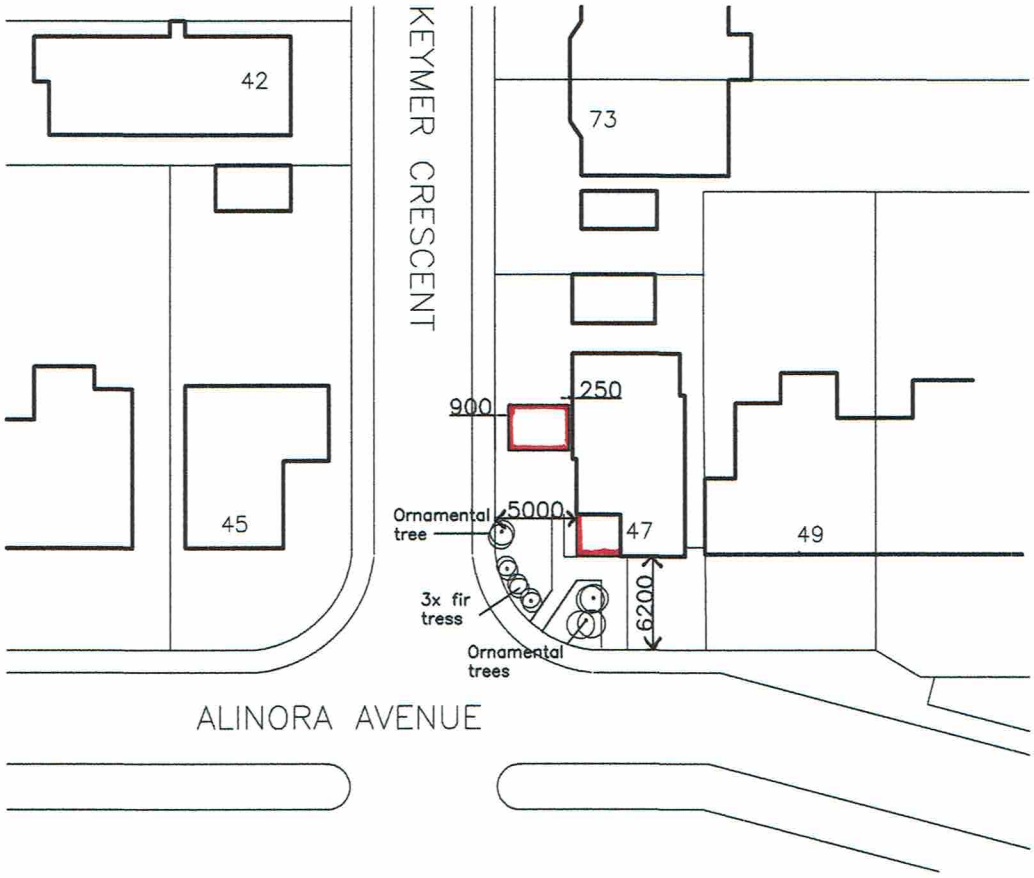

Block Plan—1:500

0 5 10 Metres

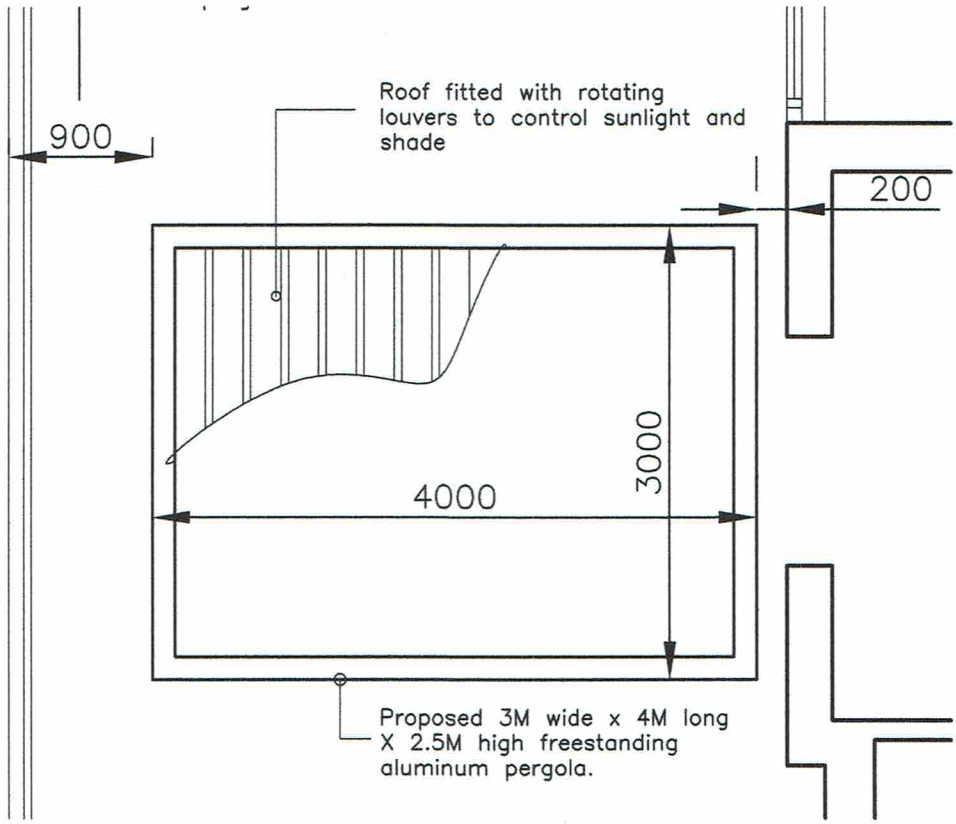

Pergola Roof Plan—1:50

0 1 2 Metres

	PROJECT: Proposed reconstruction of entrance lobby and erection of new pergola to side elevation.	DRAWING: Block and Roof Plan		no: Revision Date:	
	DATE: May 2024	DRAWN BY:	CHECKED:	SCALE: 1:200—1:50 @A4	DRAWING NUMBER: 240430/03