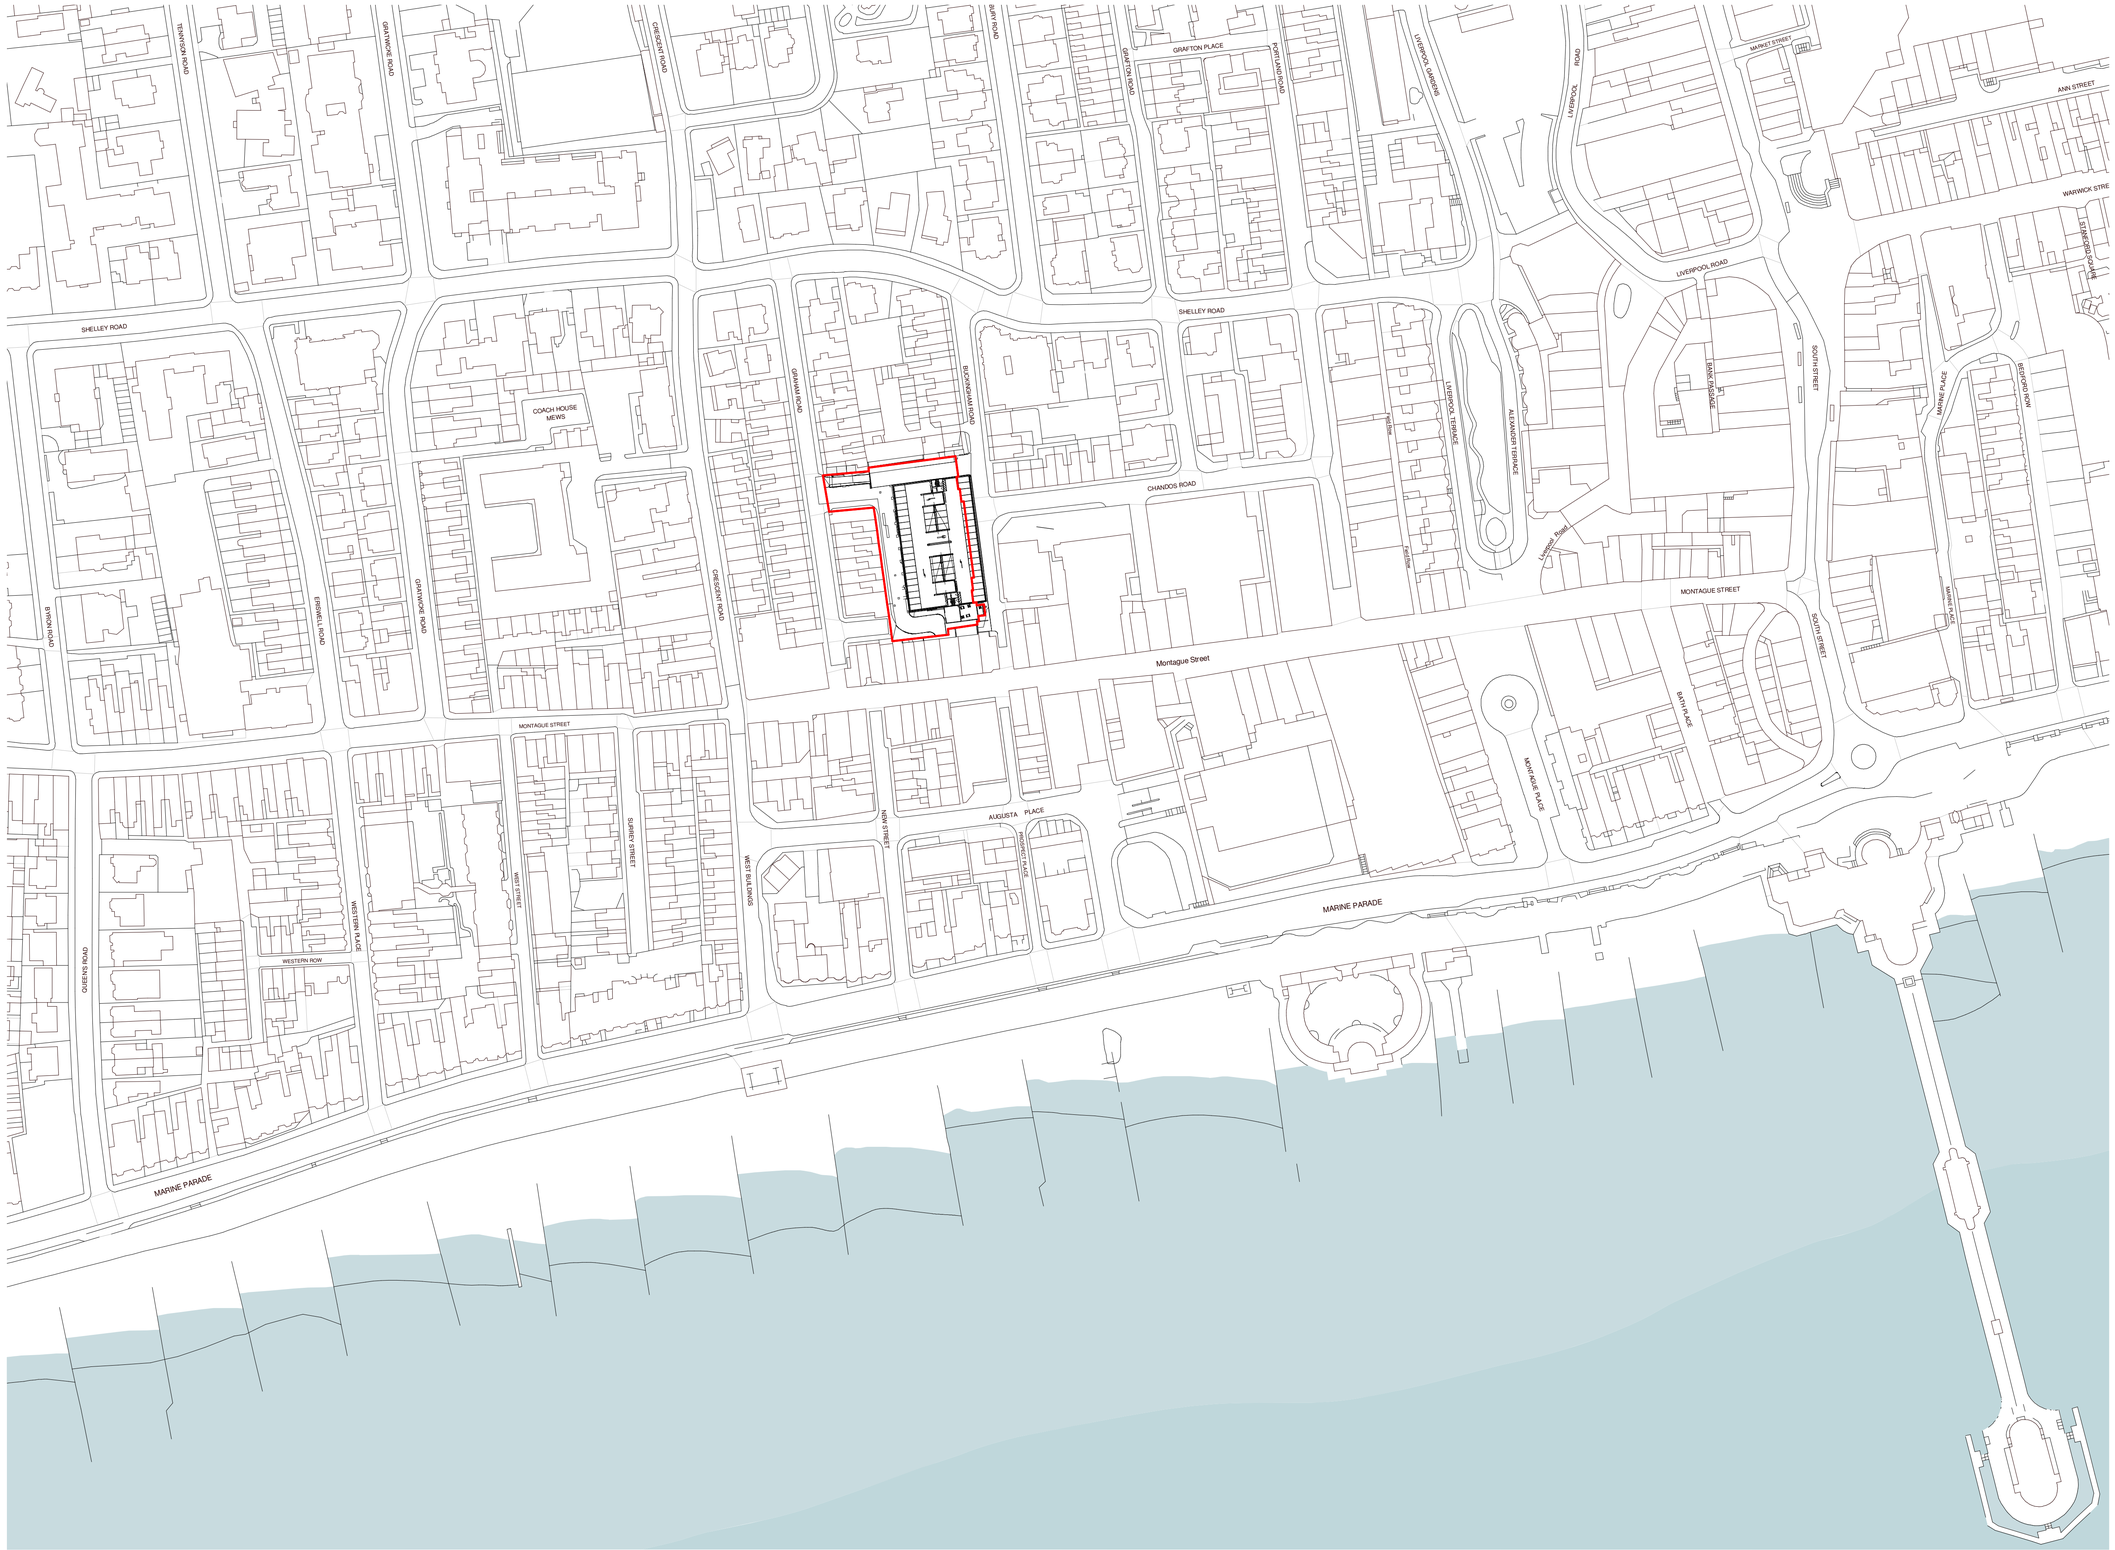


1 Location Plan (Existing)

1 : 1250

N

0m 25m 50m 75m 100m 125m

SCALE 1:1250 @ A1

Revision	Date	Drn	Chk
P02 Issued for Planning	12.03.24	RJC	AKH
P01 Issued for Planning	25.06.21	RJC	AKH

This document references the following files:-

Client
Worthing Borough Council

Project
Buckingham Road Car Park

Drawing Title
Location Plan

Suitability Status
S2 - For Information

Job No.	Scale	Size	Rev
201205	**1 : 1250**	**@ A1**	**P02**

Drawing Number
201205 - PEV - B1 - ZZ - DR - A - 9000
Project Code | Originator | Zone | Level | Type | Role | Number

PICK EVERARD

T 0345 045 0050 www.pickeverard.co.uk

This drawing is issued for the sole and exclusive use of the intended recipient and is subject to copyright in favour of Pick Everard. Pick Everard does not accept any responsibility or liability whatsoever for its use by a person other than the intended recipient.