

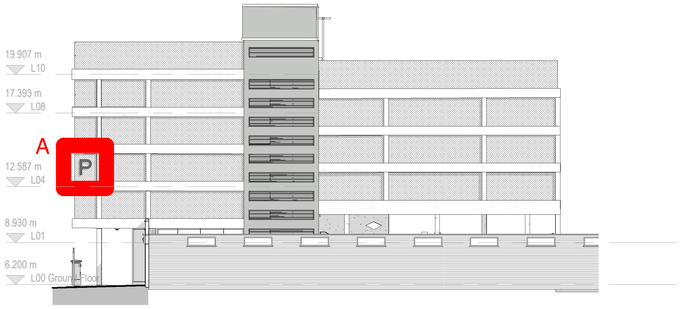


1 Reference Elevation (North)
1 : 200

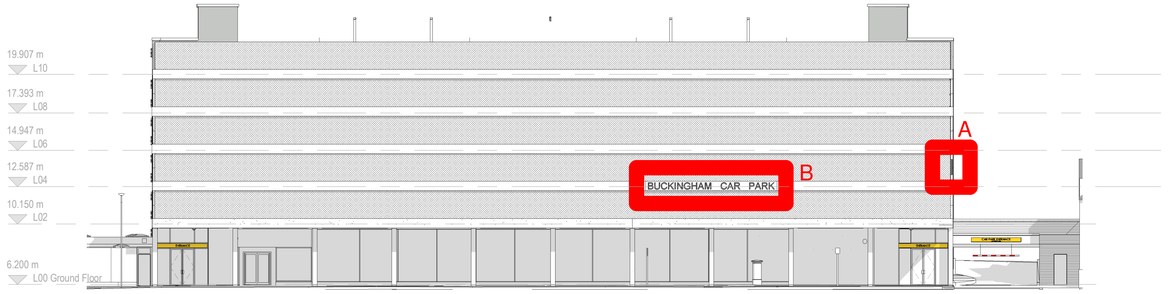

2 Reference Elevation (East)
1 : 200

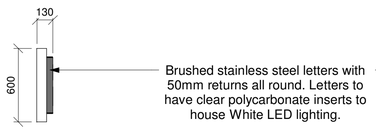


Brushed stainless steel letters with 50mm returns all round. Letters to have clear polycarbonate inserts to house White LED lighting.

"Halo Illumination" letters to be stood away from a 2mm folded aluminium sign tray painted white installed to 2nd level concrete parapet wall.



6 Sign Type B (South)
1 : 25


3 Sign Type B (East)
1 : 25

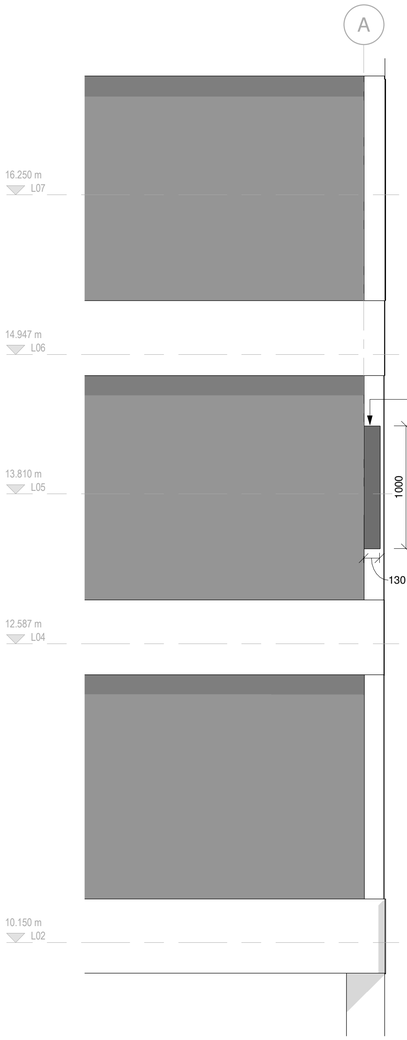

Brushed Stainless steel built up letter 1m high with 90mm Brushed Returns all round.

Acrylic Letter to be face illuminated by LED Lighting.

(See Sign Type B)

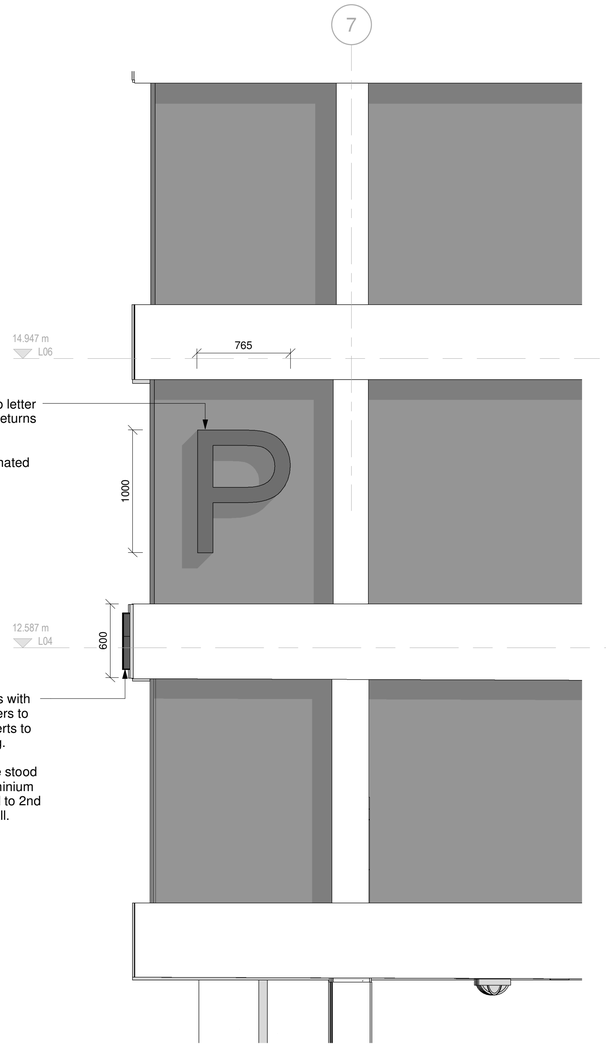

Brushed stainless steel letters with 50mm returns all round. Letters to have clear polycarbonate inserts to house White LED lighting.

"Halo Illumination" letters to be stood away from a 2mm folded aluminium sign tray painted white installed to 2nd level concrete parapet wall.

5 Sign Type A (East)
1 : 25

4 Sign Type A (North)
1 : 25

0m 0.5m 1m 1.5m 2m 2.5m

SCALE 1:25 @ A1

P03	Issued for Planning	25.04.24	RJC	AKH
P02	Issued for Planning	12.03.24	RJC	AKH
P01	Planning amendments for client review	10.08.22	RJC	ALE
Revision		**Date**	**Drn**	**Chk**

This document references the following files:-

Client
Worthing Borough Council

Project
Buckingham Road Car Park

Drawing Title
External Signage Types

Suitability Status
S2 - For Information

Job No.	Scale	Size	Rev
201205	**As indicated**	**@ A1**	**P03**

Drawing Number

Project Code	Originator	Zone	Level	Type	Role	Number
201205	- PEV	- B1	- XX	- DR	- A	- 9510

PICK EVERARD

T 0345 045 0050 www.pickeverard.co.uk

This drawing is issued for the sole and exclusive use of the intended recipient and is subject to copyright in favour of Pick Everard. Pick Everard does not accept any responsibility or liability whatsoever for its use by a person other than the intended recipient.