

Scale 1:100 — 0 1 2 3 4 5 6 7 8 9 10 Metres

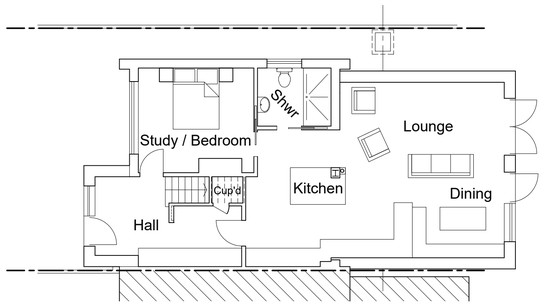

Proposed Ground Floor Plan
Scale 1:100


Scale 1:1250 — 0 20 40 60 80 100 Metres

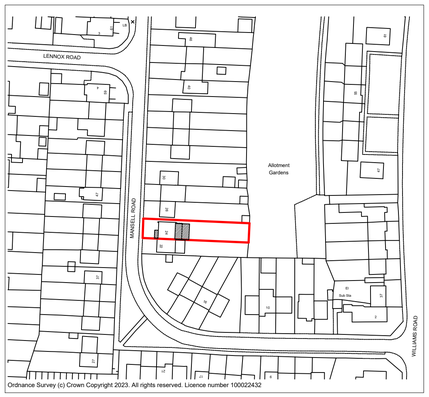


Location Plan
Scale 1:1250

N


Scale 1:200 — 0 5 10 15 20 25 30 Metres

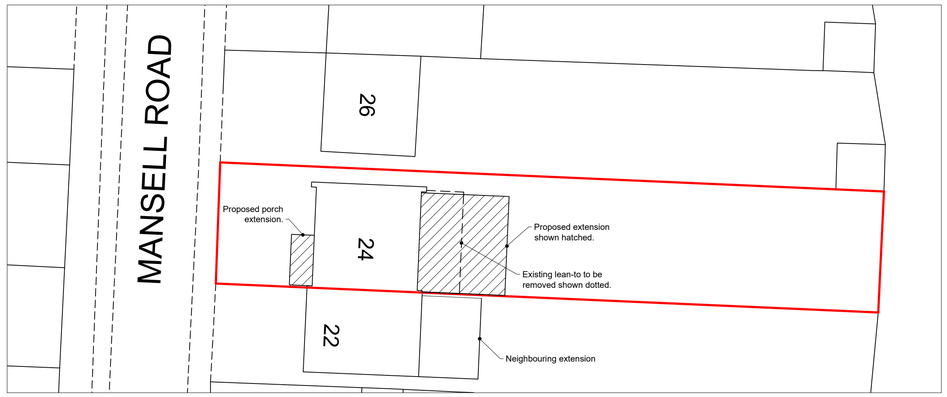


Block Plan
Scale 1:200

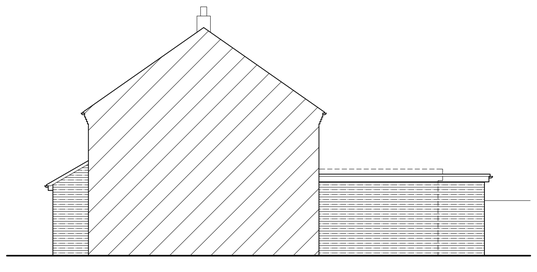


Proposed Side (south) Elevation
Scale 1:100

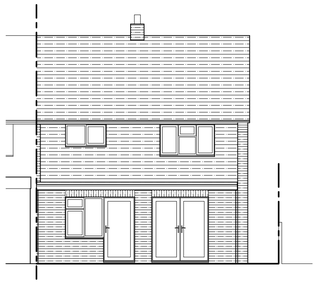


Proposed Rear (east) Elevation
Scale 1:100

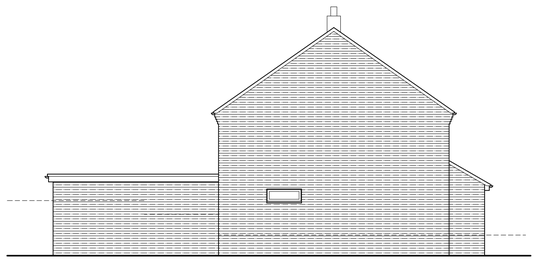


Proposed Side (north) Elevation
Scale 1:100

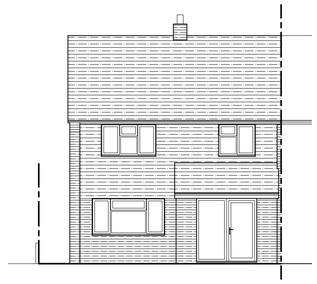


Proposed Front (west) Elevation
Scale 1:100

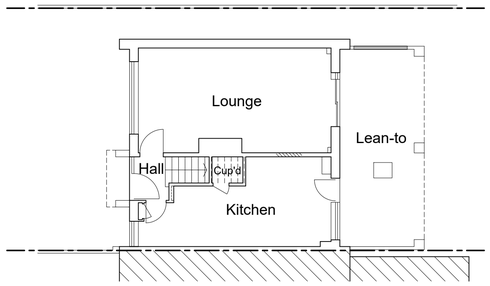

Existing Ground Floor Plan
Scale 1:100

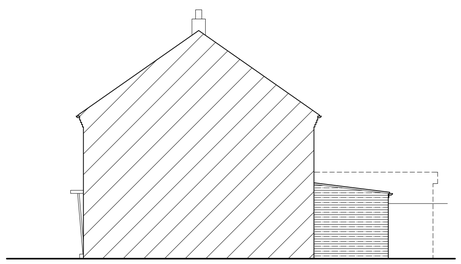


Existing Side (south) Elevation
Scale 1:100

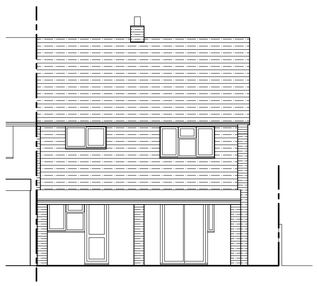

Existing Rear (east) Elevation
Scale 1:100



Existing Side (north) Elevation
Scale 1:100

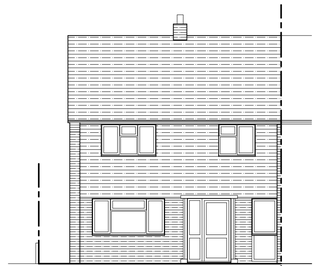

Existing Front (west) Elevation
Scale 1:100

Rev:	Description:	Date:
C	Section removed, location & block plans added.	01.02.23
B	En-suite arrangement & rear glazing revised.	13.01.23
A	En-suite arrangement & rear glazing revised.	21.12.22

HORIZON DESIGN
ARCHITECTURAL TECHNOLOGY
Horizon Design Limited
4 High View
Worthing BN13 3DQ
01903 205868
info@horizon-design.co.uk www.horizon-design.co.uk

Client:
Mr & Mrs Bray

Project:
Extension & Alterations to:
24 Mansell Road
Shoreham-by-sea
West Sussex
BN43 6GQ

Drawing title:
Existing & Proposed Plans & Elevations, Location & Block Plan.

Scale:
1:100 / 1:1250 / 1:200 @ A1

Date: 14.12.22
Drawn: KWF

Drawing number: 3114-01
Revision: C