Note, revisions
apply to both
dwellings

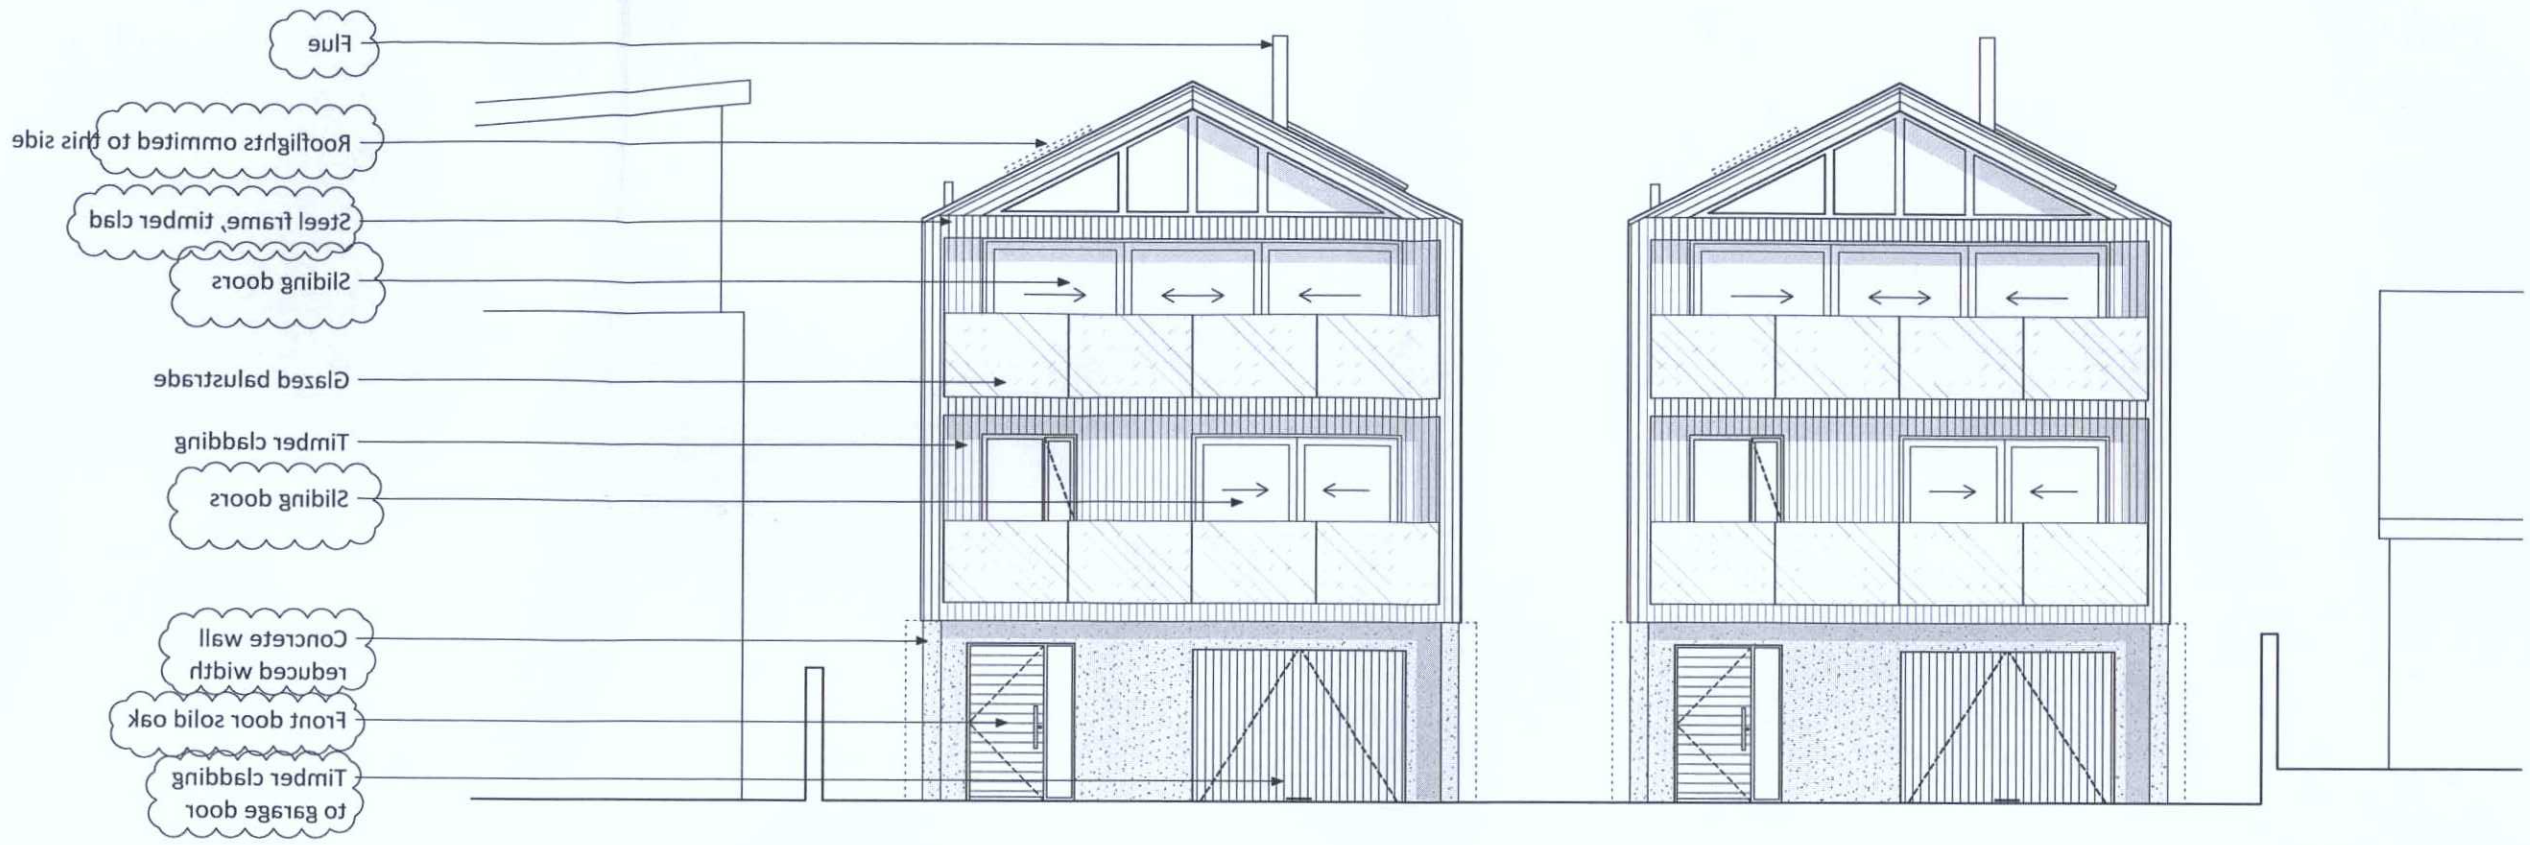

South Elevation (from West Beach Road)

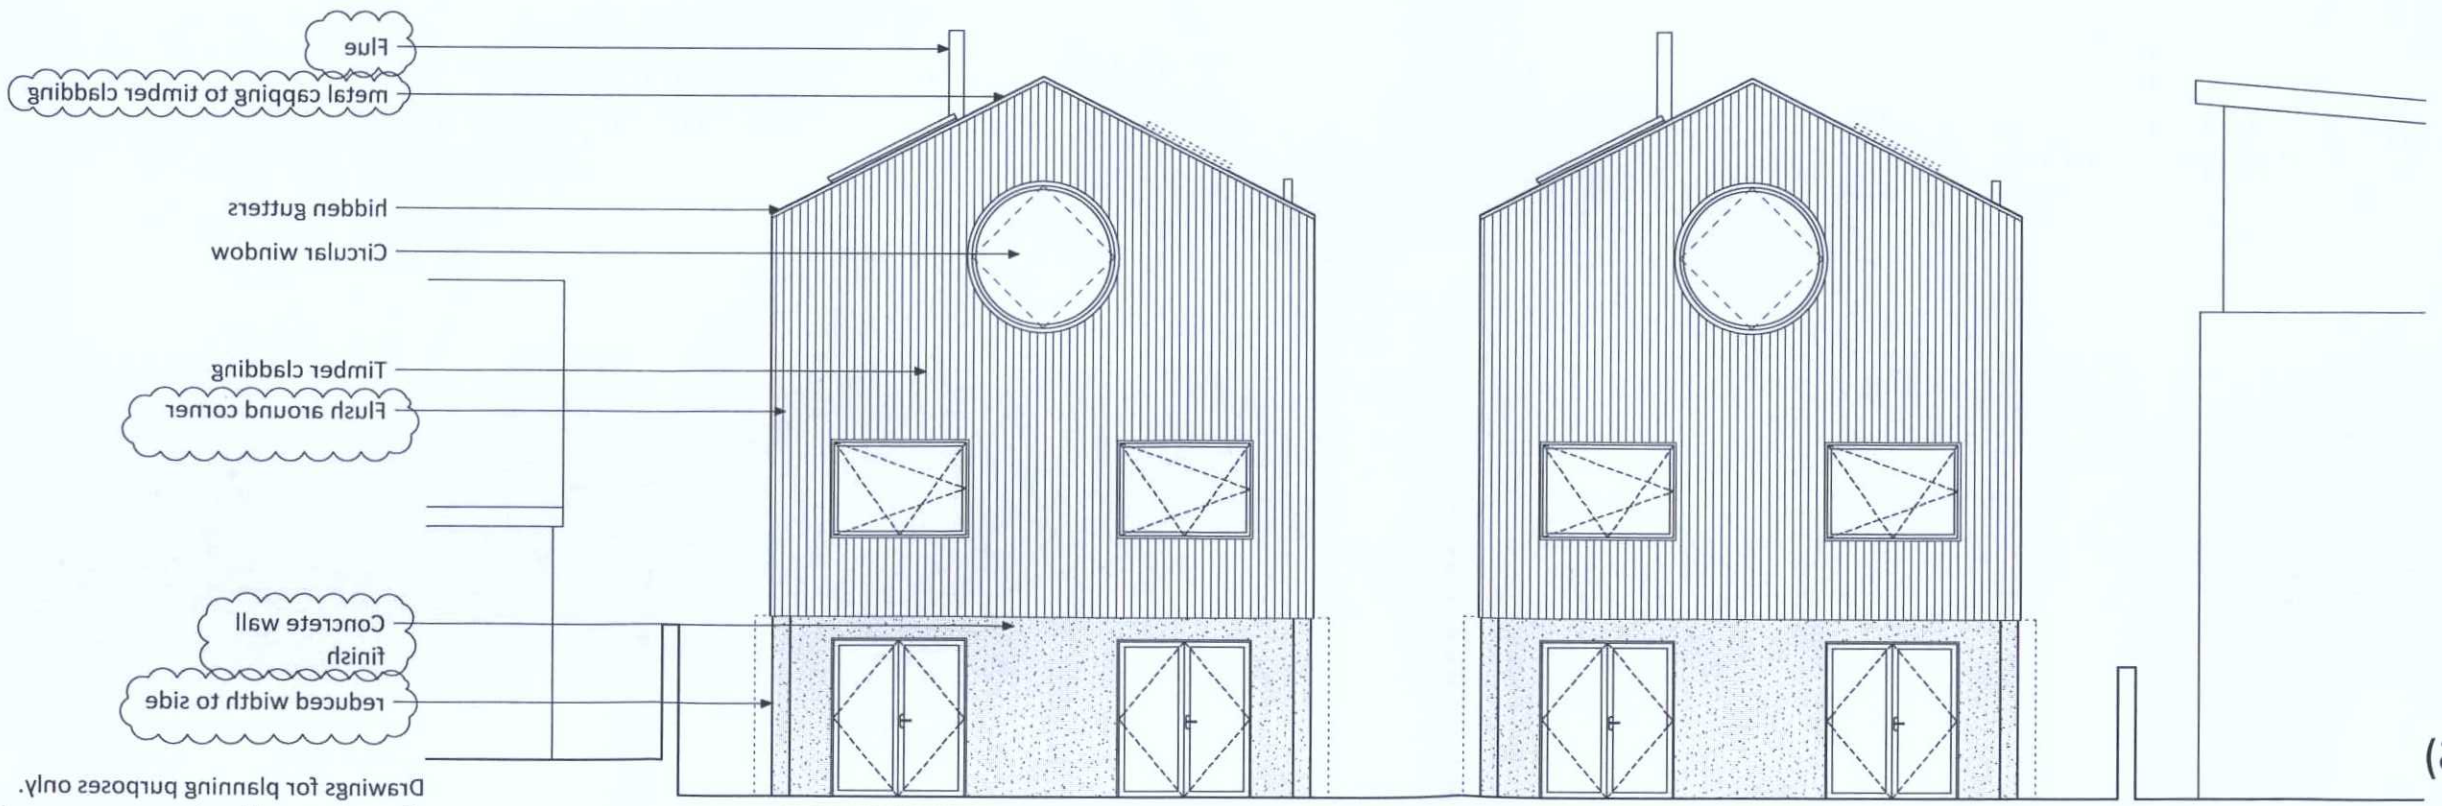

North Elevation (rear)

Beggars Roost,
West Beach, Shoreham, BN43 5LF
Mr O Dwyer

Proposed Elevations (N & S)

1:100 @ A3

revisions from approved drawings
highlighted thus (with bubble)

1:100 | 1m | 2 | 3 | 4 | 5 | 6

Drawings for planning purposes only.
dimensions and levels as per approved
drawings, levels here are indicative only.
Do not scale from drawing, check site
dimensions, drawings not for construction.

PENDING APPROVAL FROM
LA PLANNING DEPARTMENT

ADUR & WORTHING
PLANNING SERVICES

PLAN	AWDM/ 0472/18
DATE VALID	- 8 MAY 2018