

Rear Elevation

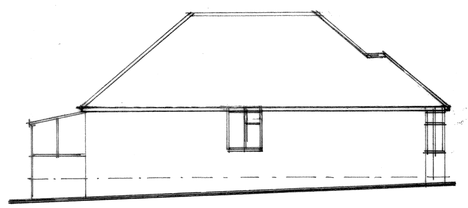

Side Elevations

Ground Floor Plan

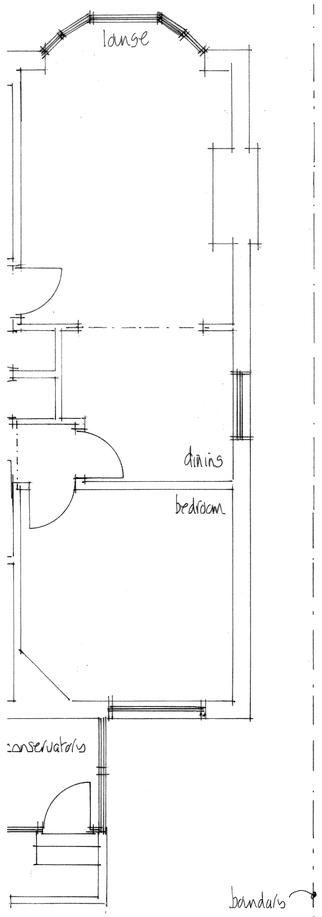

Roof Plan

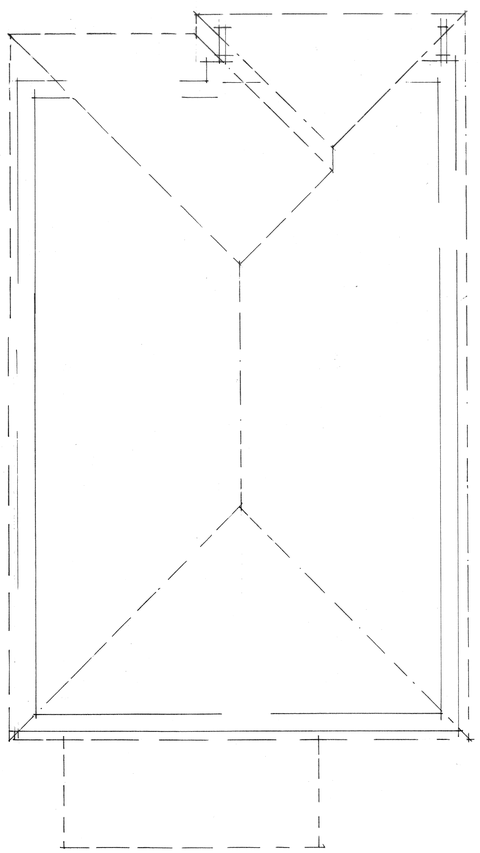

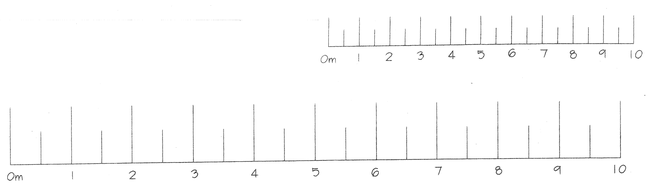

Mel Humphrey
MRICS MBEng

39 Northease Drive
Hove East Sussex BN3 8PQ

RICS
Mobile: 07701 055182
Email: mel_humphrey_uk@yahoo.co.uk

Drawing Title
Existing Details @
12 Upton Avenue
Southwick

Scale: 1:50, 1:100

Date: Sept 14

Drawn by: MJH

A1 sized drawing

Drg No.

Rev.