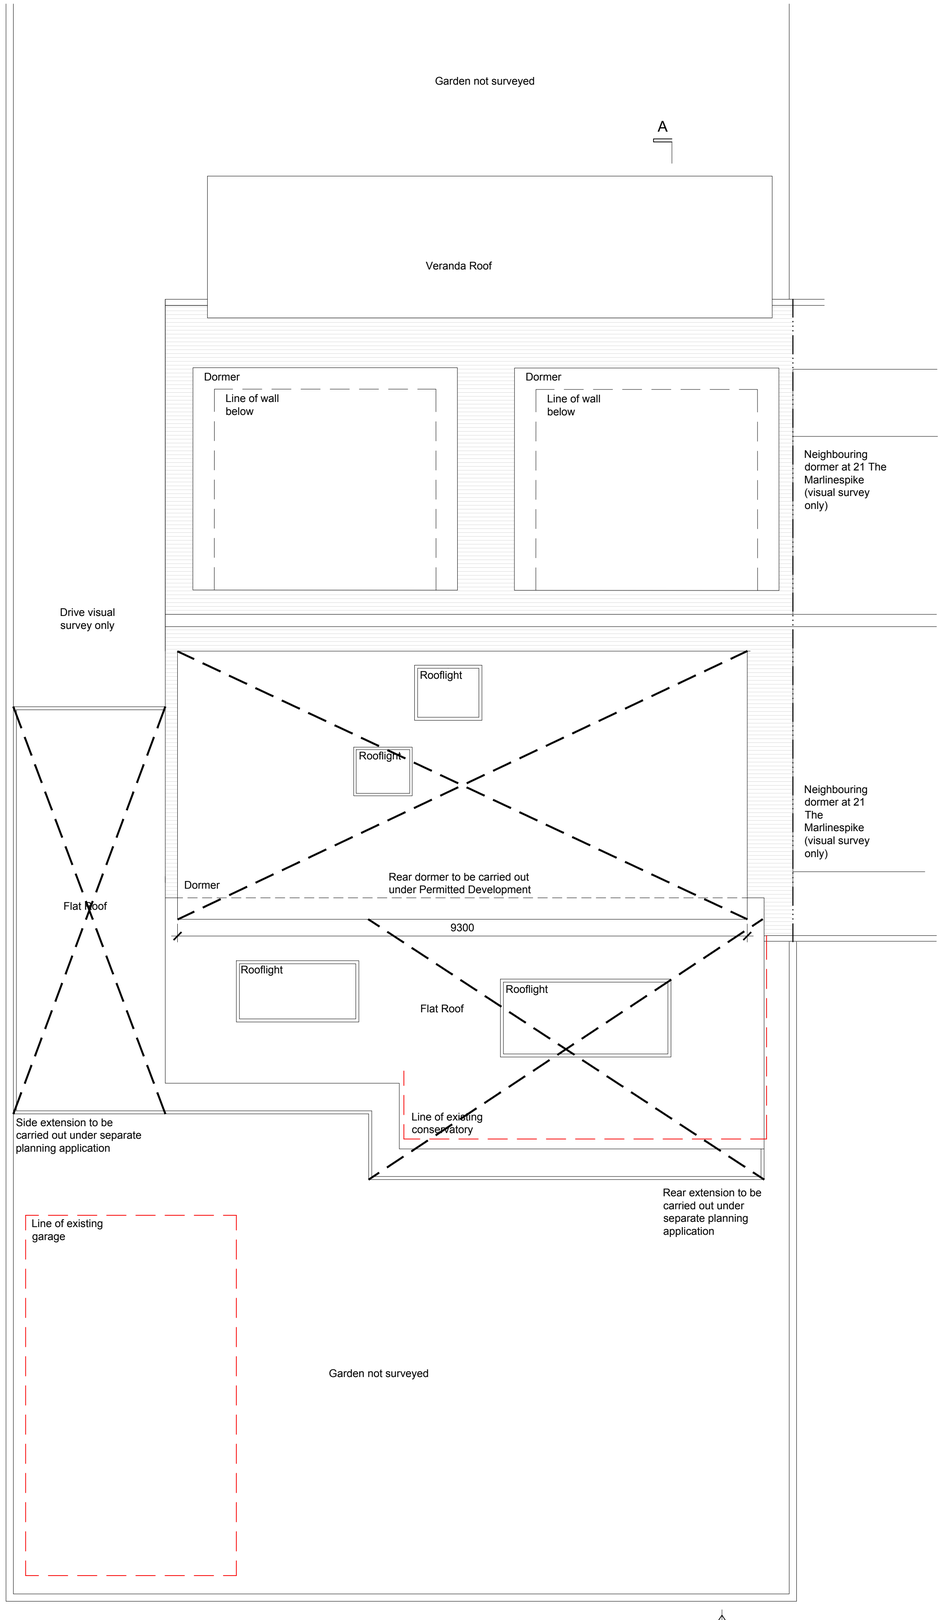

Roof Plan 1:50

A

n

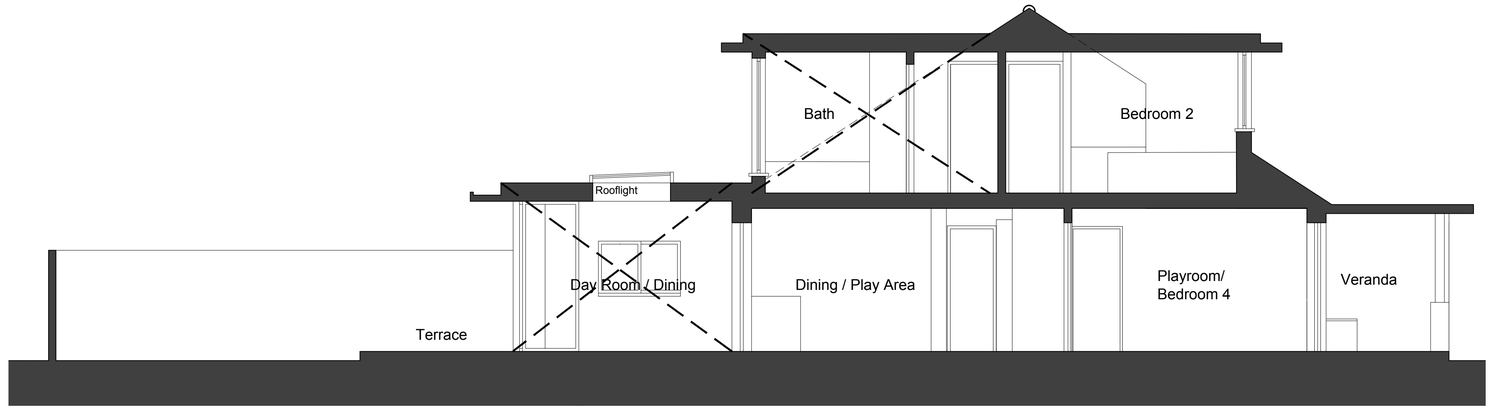

Section A-A 1:50

0 1 2 3 4 5 6 7 8 9 10

scale in metres 1:50

amendments				
rev.	date	comment	auth.	chkd.
A	23.06.21	Minor amendments following planning officer's comments	RB	GI
B	28.06.21	Minor amendments to annotation	RB	GI

Key:

Areas of proposal not considered under this application

client	drawing number	revision
Mr and Mrs Hempenstall	0628.PL.002	B

project	drawing title
23 The Marlinspike Shoreham By Sea BN43 5RD	Proposed Roof Plan and Section A-A Planning

drawn by	checked by	riba work stage	date	scale/original sheet size
RB	GI	3	June '21	1:50 @ A1

www.abir.co.uk studio@abirarchitects.co.uk
Unit 1, Beta House, St John's Road, Hove, BN3 2FX, United Kingdom
Hove +44 (0)1273 724 384
Company No 06877117 VAT No 971 4147 17

© ABIR Architects Ltd. Check all dimensions on site before work is undertaken. All goods, materials and workmanship to conform with current building regulations, BSS and COP's.

ABIR architects

RIBA Chartered Practice