Drawing No. 218/549/1

Paul Trussler
44 Firle Road
Lancing
West Sussex
BN15 0NZ

PLANNING SERVICES	
PLAN	AWDM/ 0452/18
DATE	- 9 APR 2018
VALID	

ADUR & WORTHING

Side extension:
6 CARON CLOSE
LANCING
WEST SUSSEX BN15 8BU

Drawing No. 218/549/1

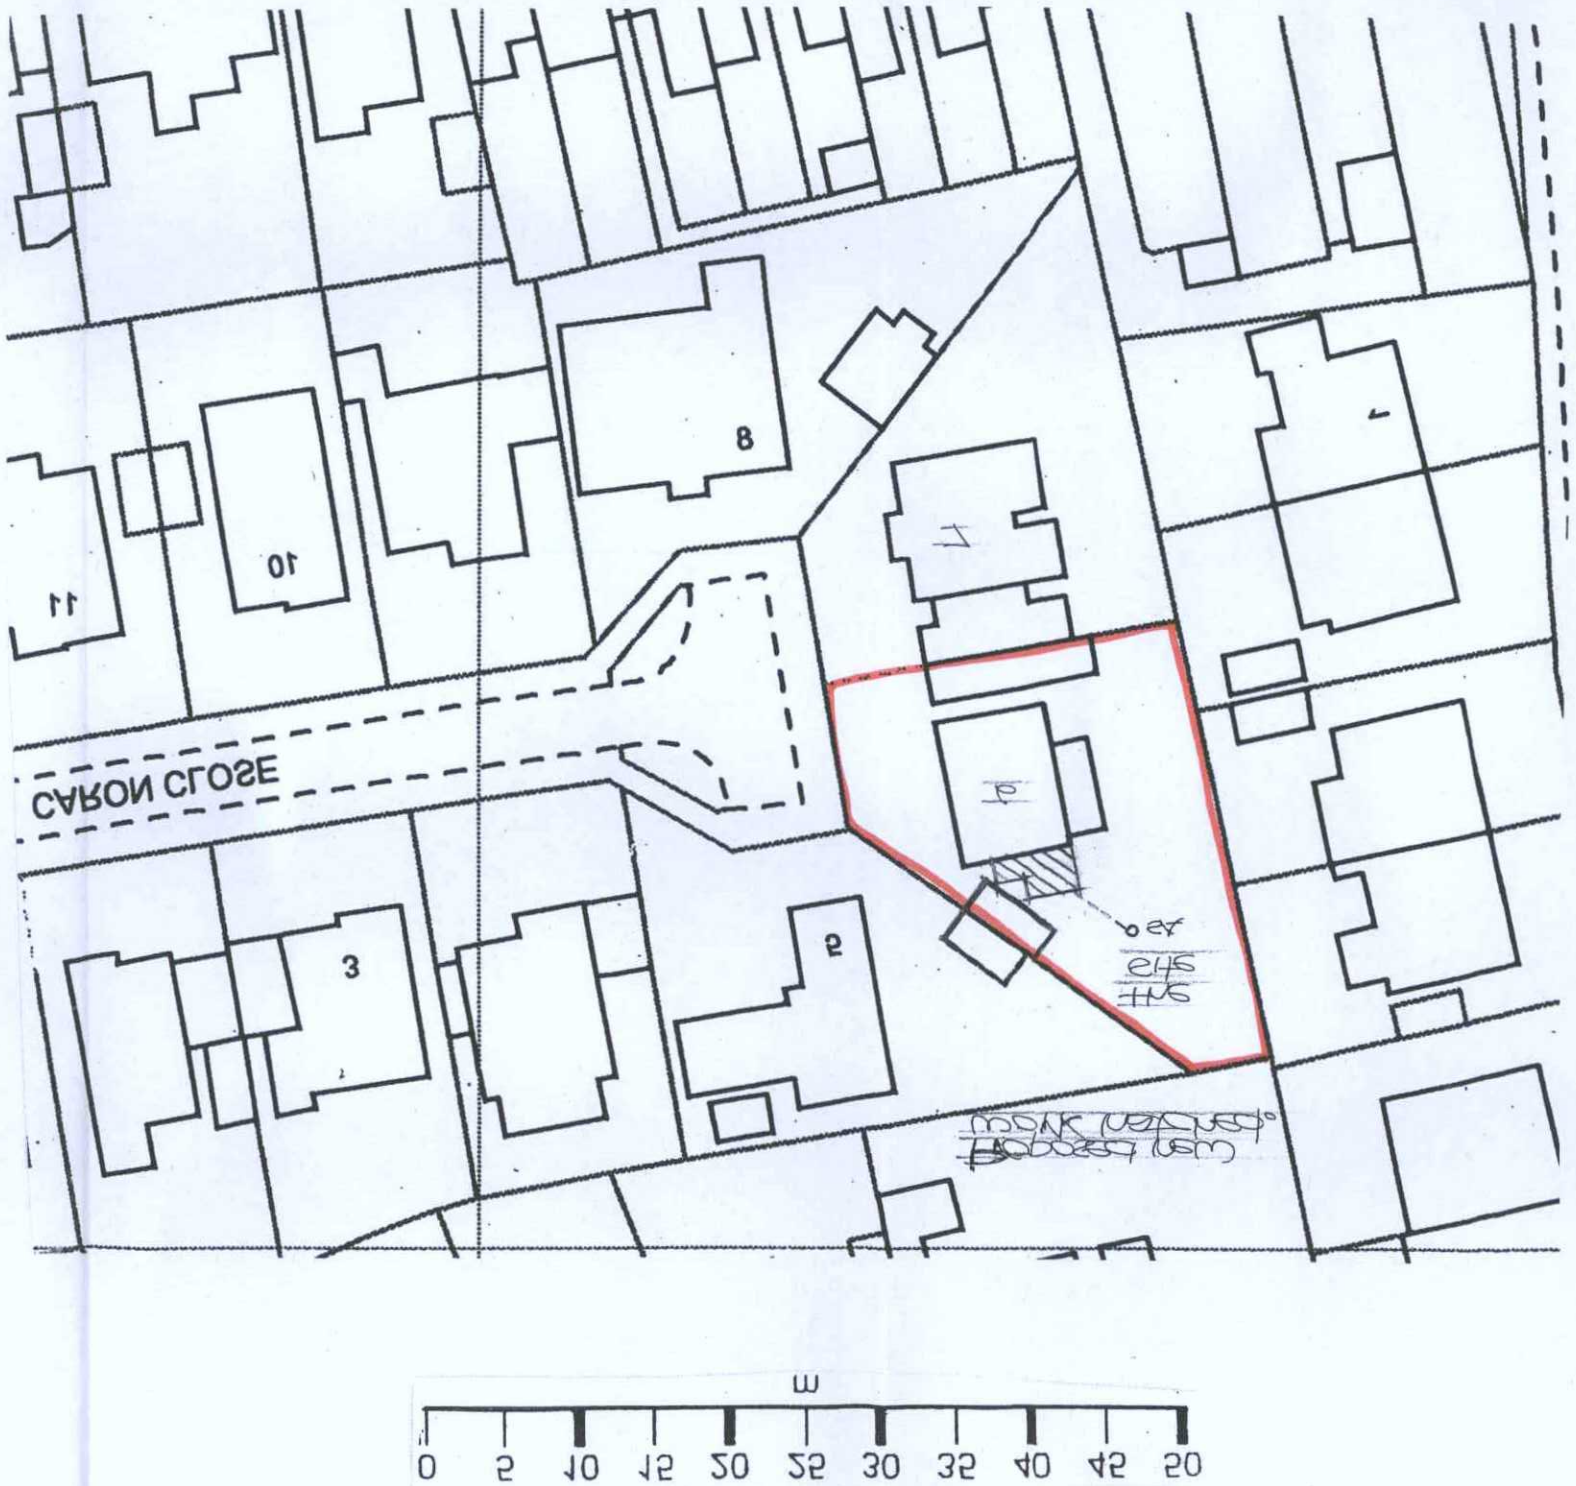

A3 PAPER SIZE



SURVEY CONSULTANTS
MAPS@ MOWATT

N

6, Caron Close,
Lancing,
West Sussex,
BN15 8BU

OS MasterMap 1250/2500/10000 scale
Tuesday, March 20, 2018, ID: MDP-00698935
www.mapdatapoint.co.uk

1:1250 scale print at A4, Centre: 518536 E, 104270 N

©Crown Copyright Ordnance Survey. Licence no. 100019980