A3 PAPER SIZE

A3

ADUR & WORTHING PLANNING SERVICES	
PLAN	AWDM/0472/18
DATE VALID	- 6 APR 2018

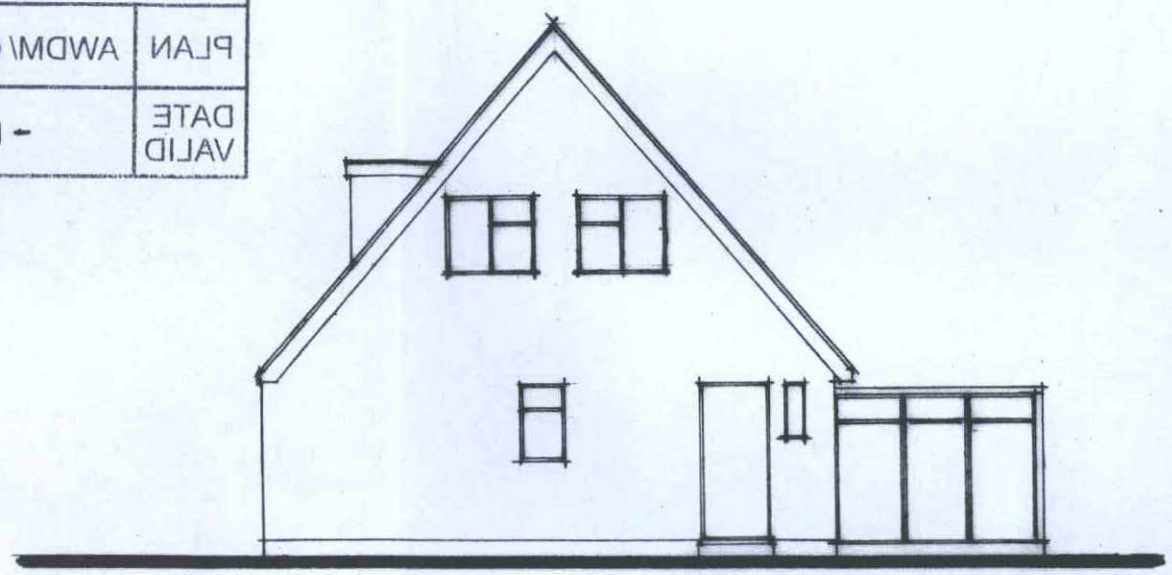

Existing North Elevation

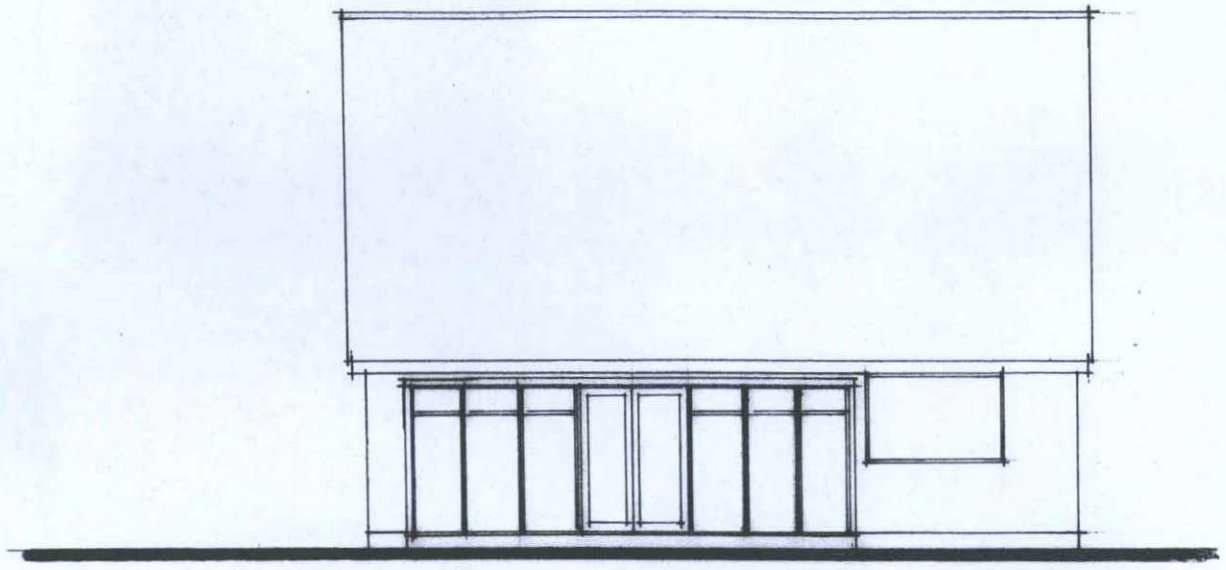

Existing East Elevation

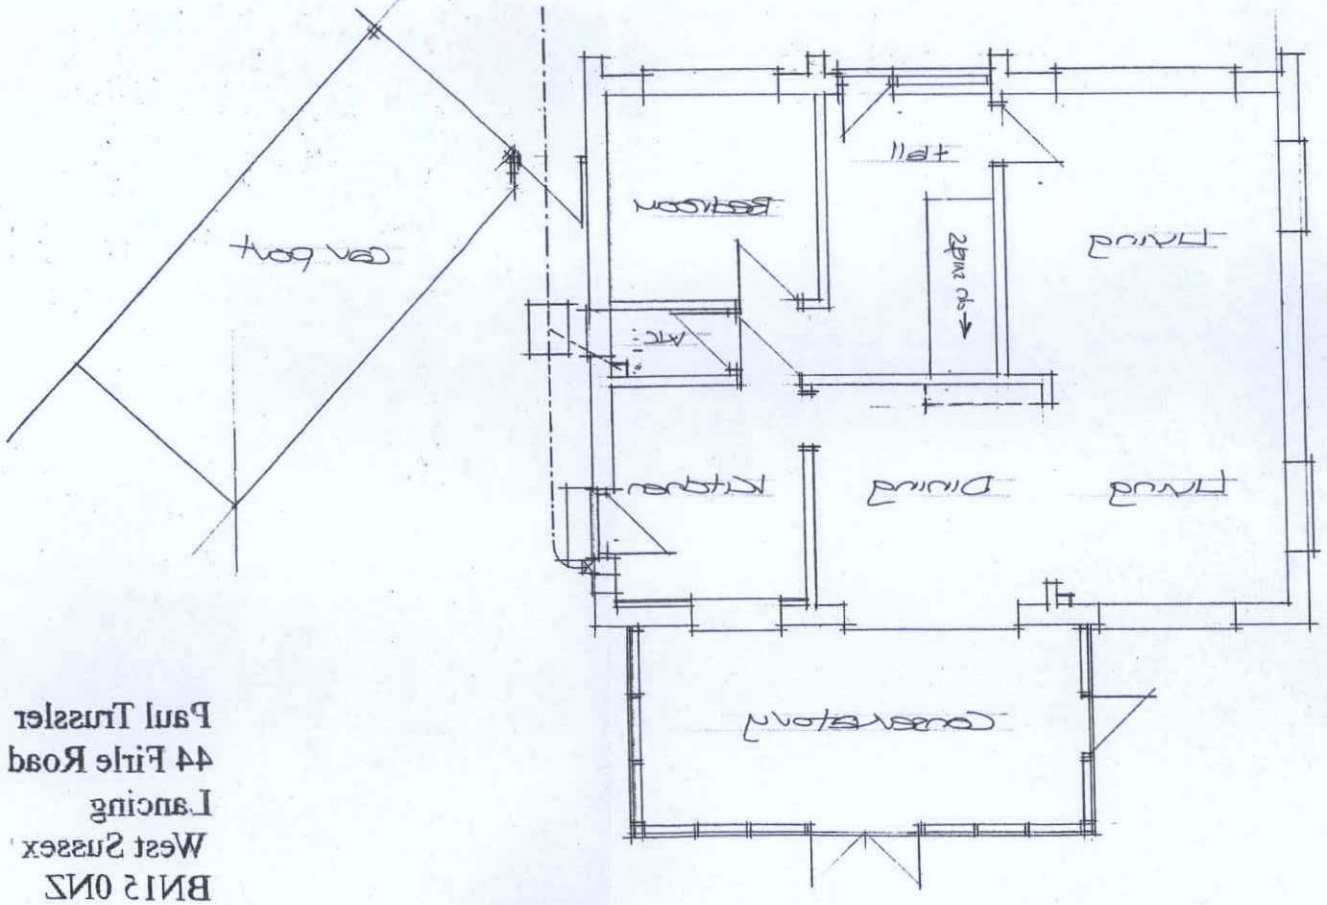

Existing Ground Floor Plan Scale: 1:100

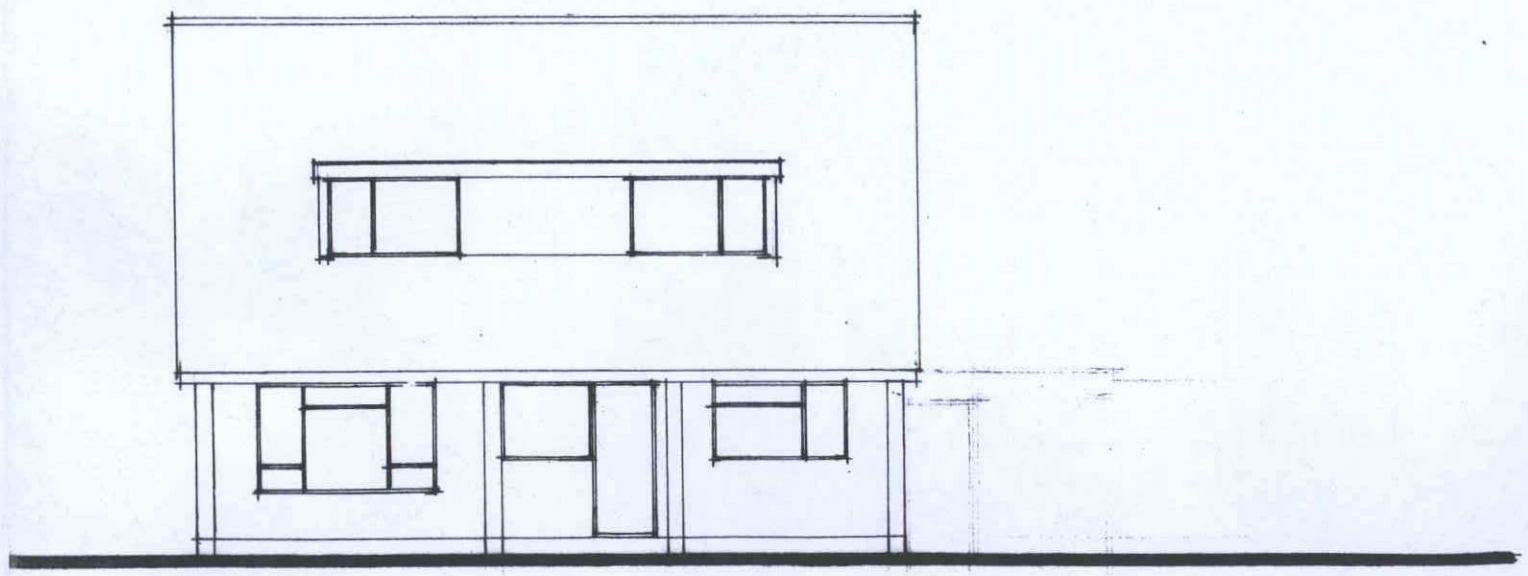

Existing Elevations Scale: 1:100

Existing West Elevation

Side extension:
6 CARON CLOSE
LANCING
WEST SUSSEX BN15 8BU

Paul Trussler
44 Firle Road
Lancing
West Sussex
BN15 0NZ

Drawing No. 218/549/2