A3 PAPER SIZE

SCALE 0 1 2 3 4 5 METRES

ADUR & WORTHING PLANNING SERVICES	
PLAN	AWDM/0472/18
DATE VALID	- 6 APR 2018

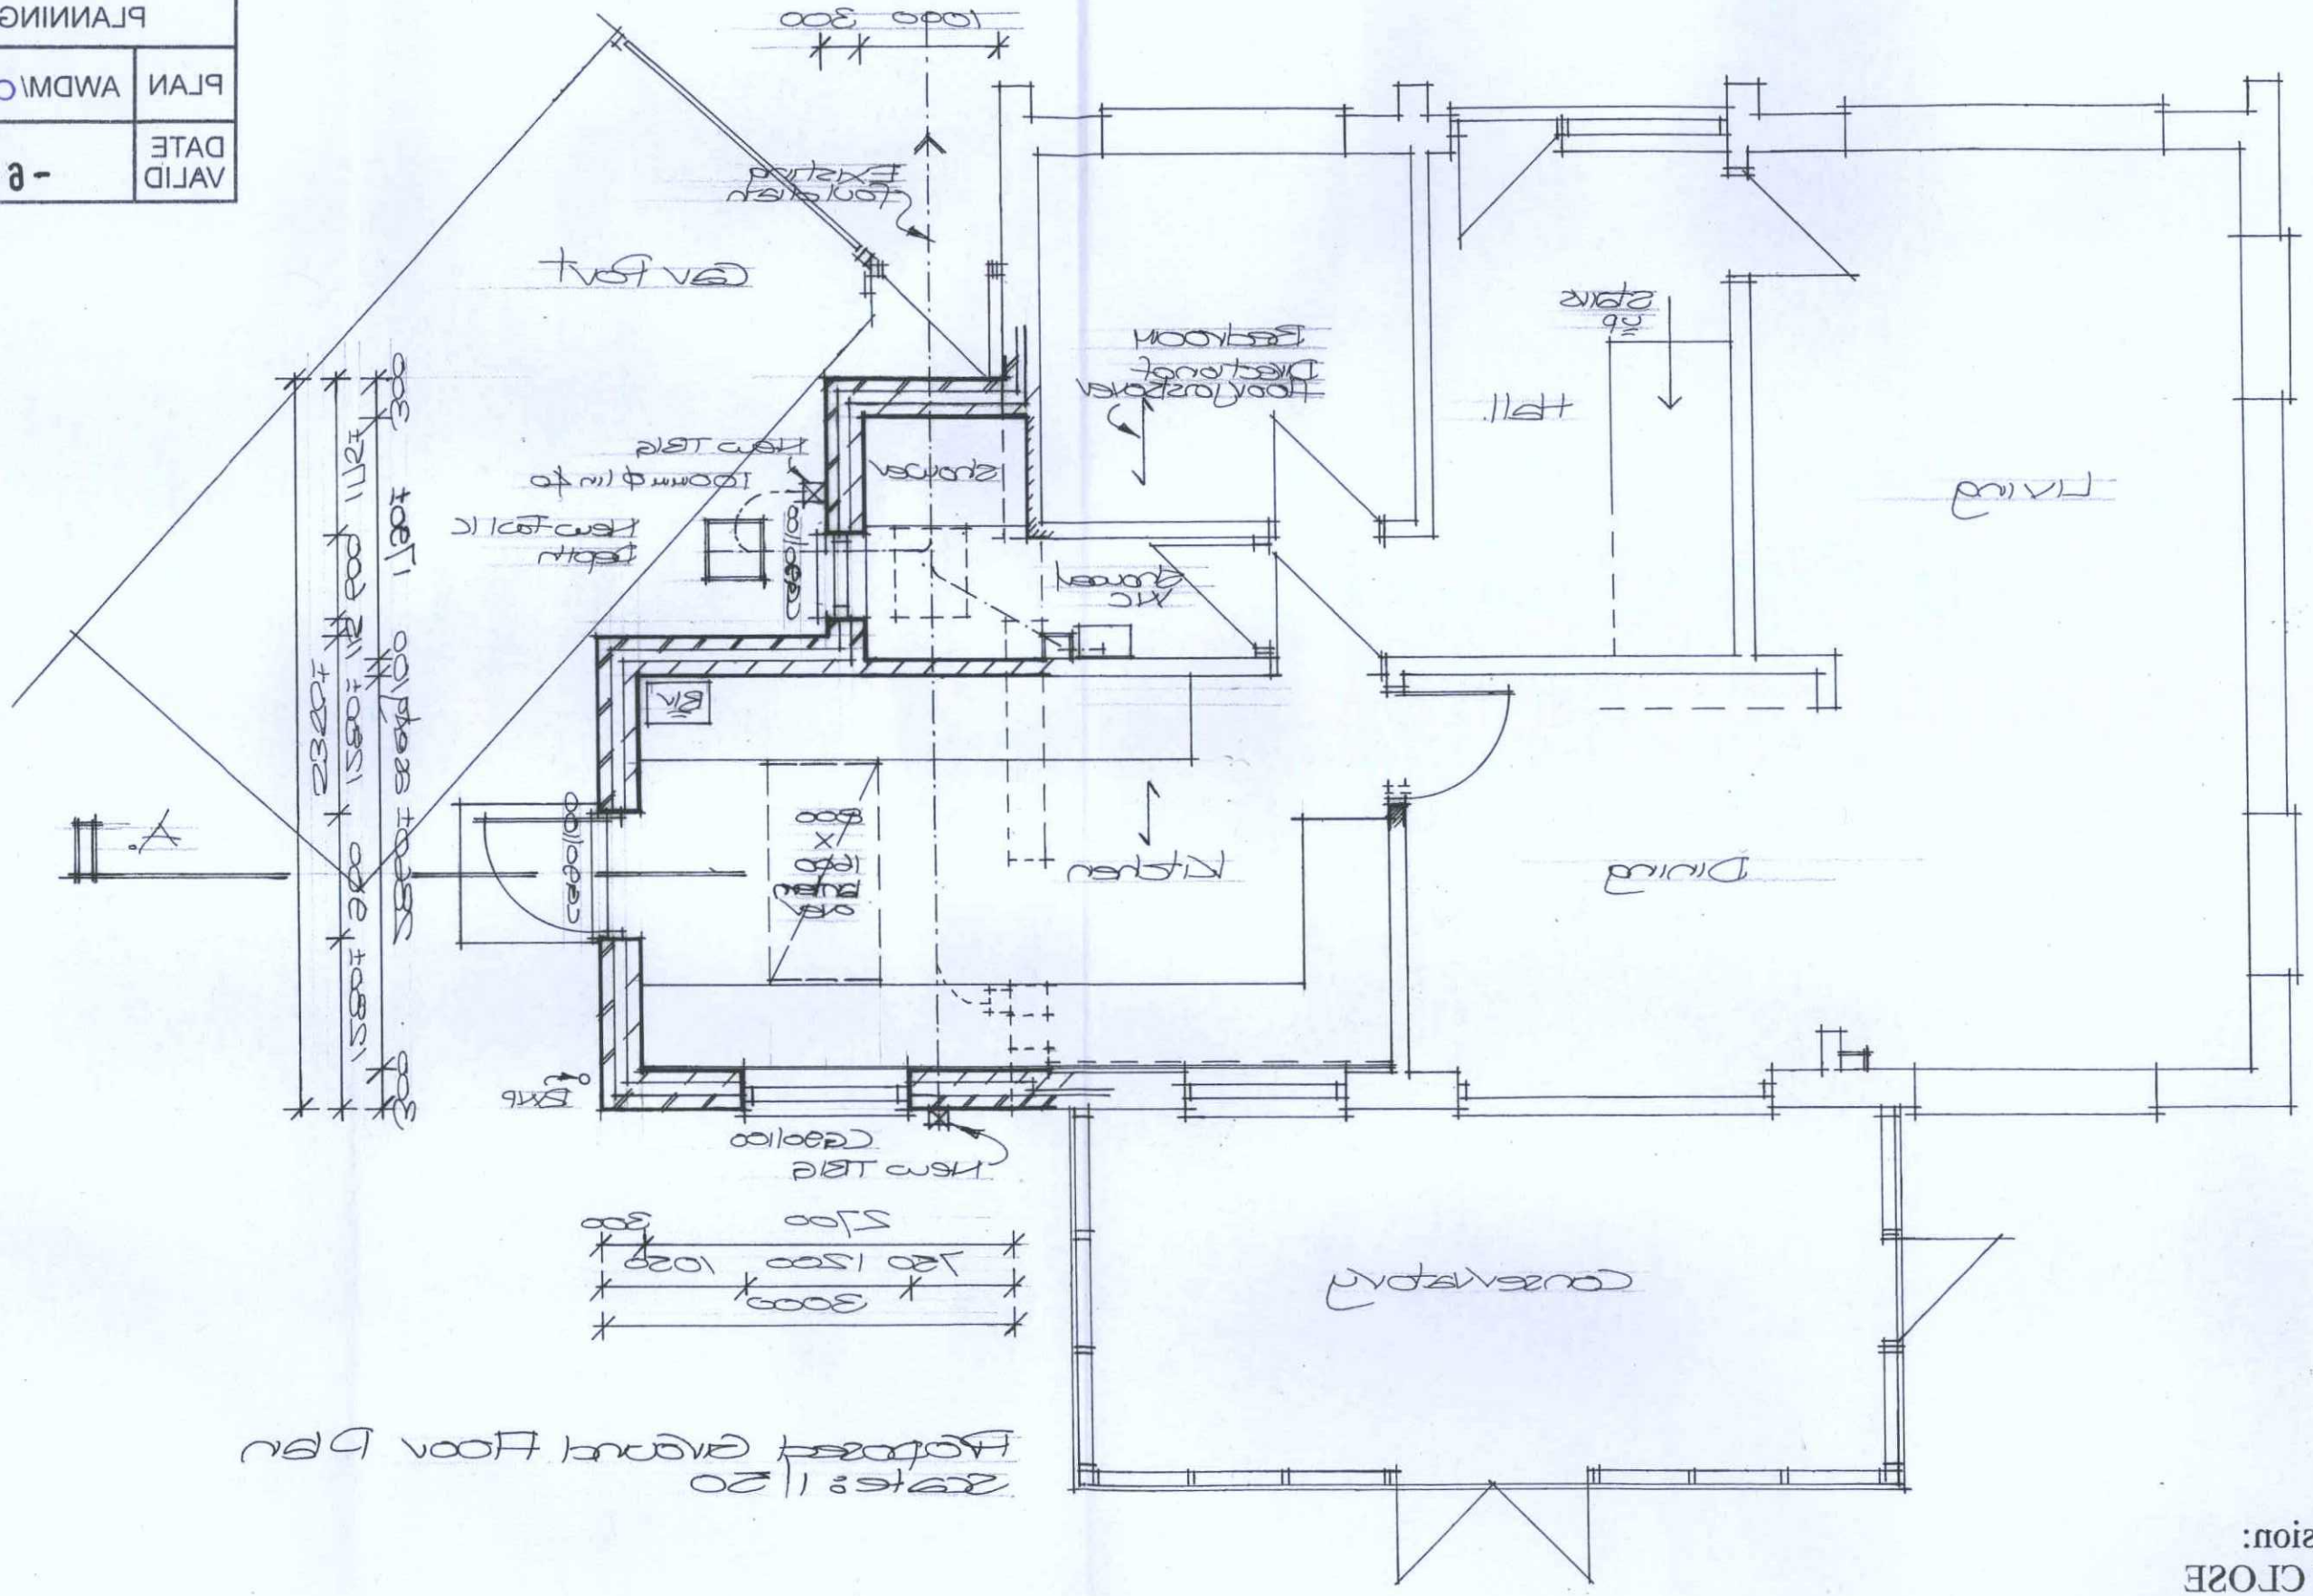

Paul Trussler
44 Firle Road
Lancing
West Sussex
BN15 0NZ

Side extension:
6 CARON CLOSE
LANCING
WEST SUSSEX BN15 8BU

Drawing No. 218/549/3