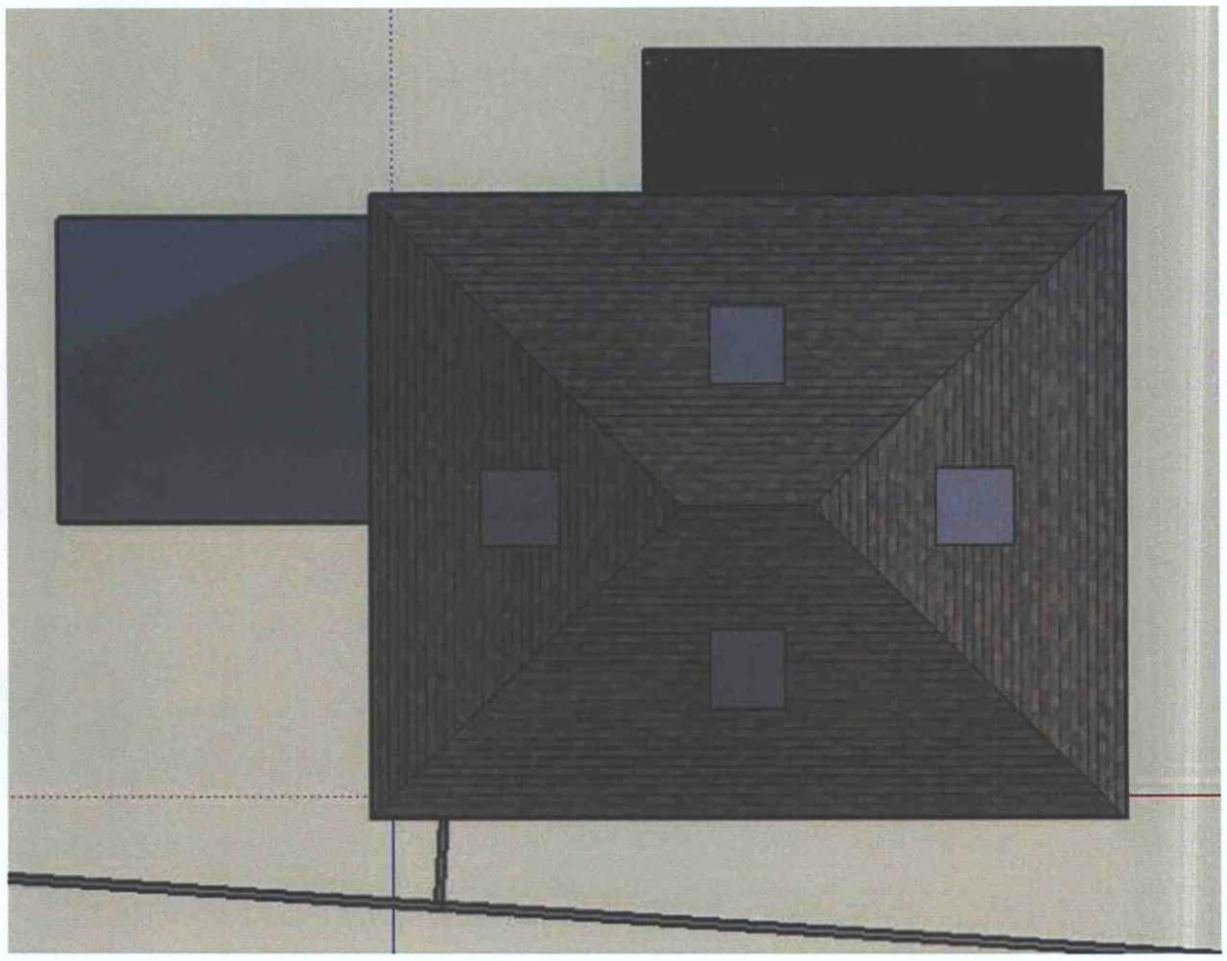

Existing Plan View

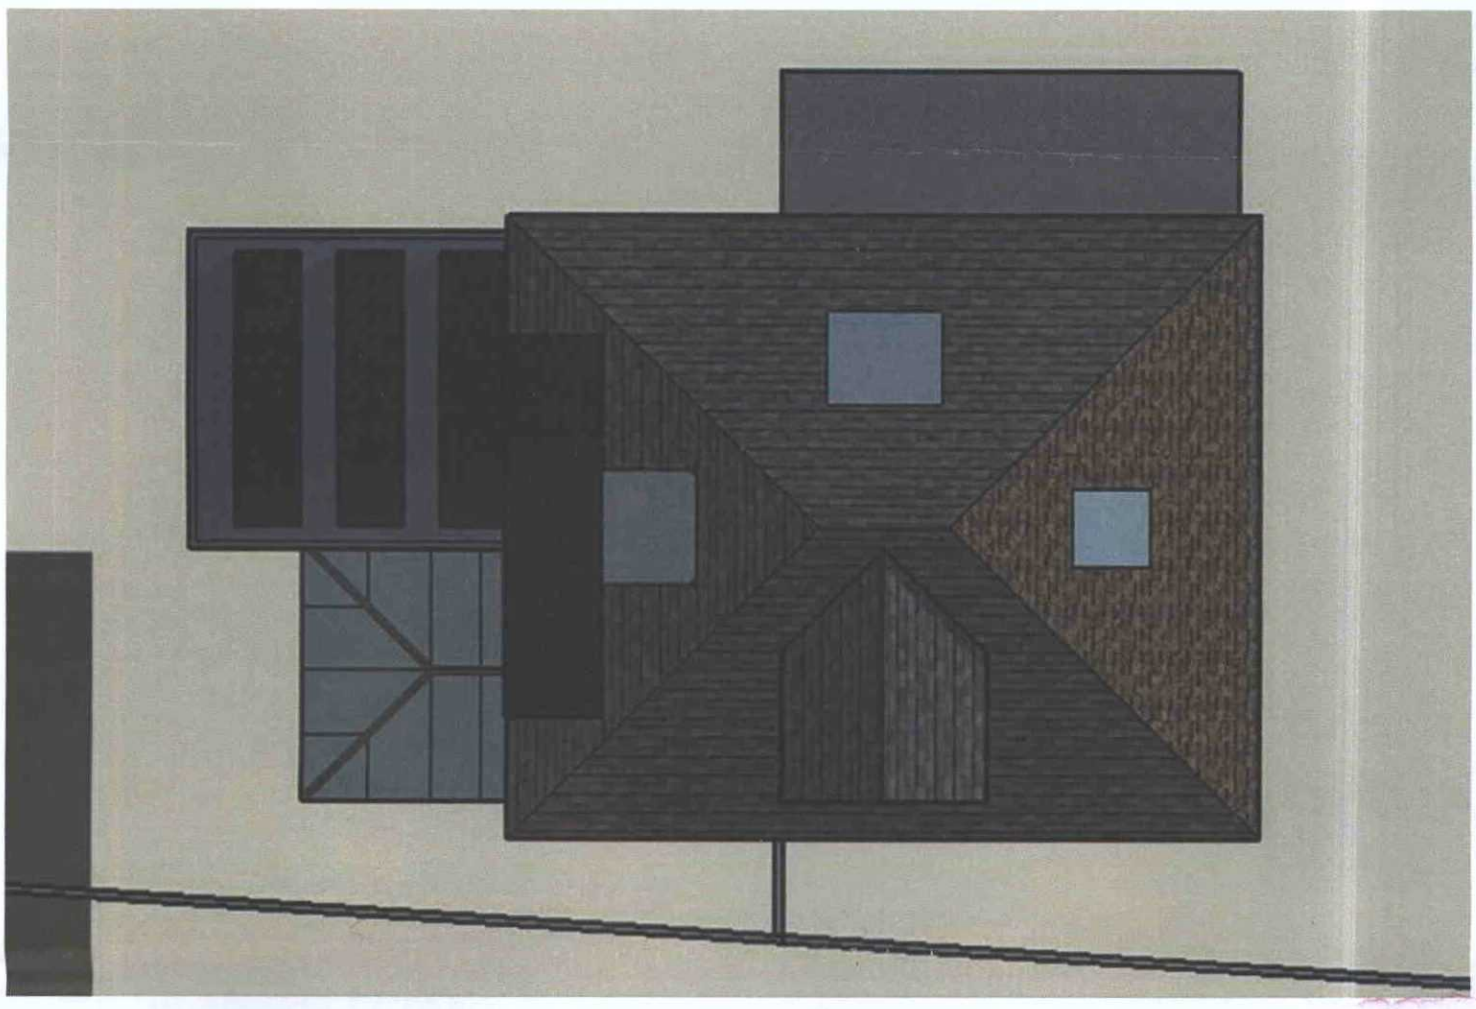

Proposed Plan View

Scale

1m 1m

East

Plan Views
Scale 1:100
A3

AMENDED

| ADUR & WORTHING PLANNING SERVICES | |
|---|---|
| PLAN | AWDM/0447/15 |
| DATE ~~VALID~~ | Rec 20/11/15 |