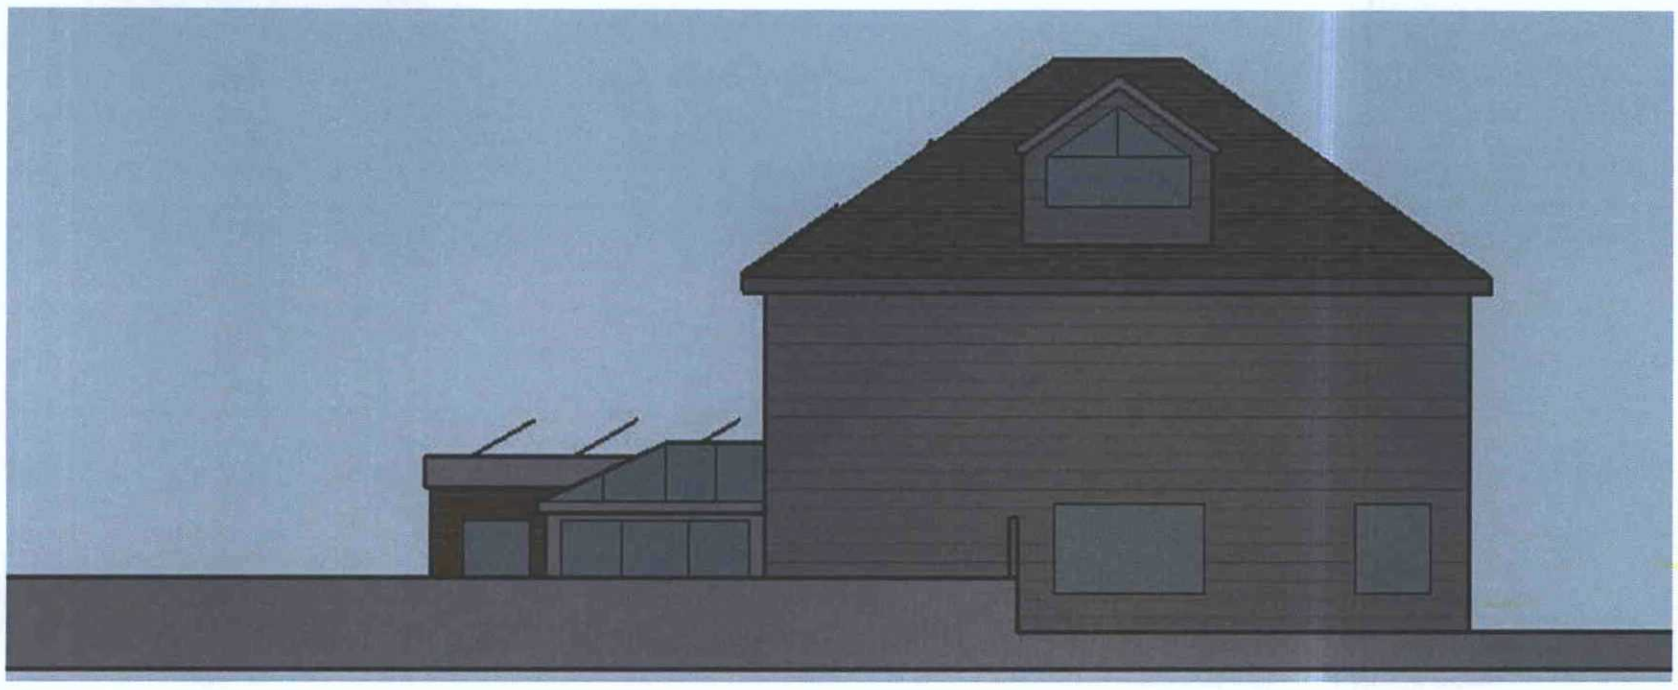

East Elevation

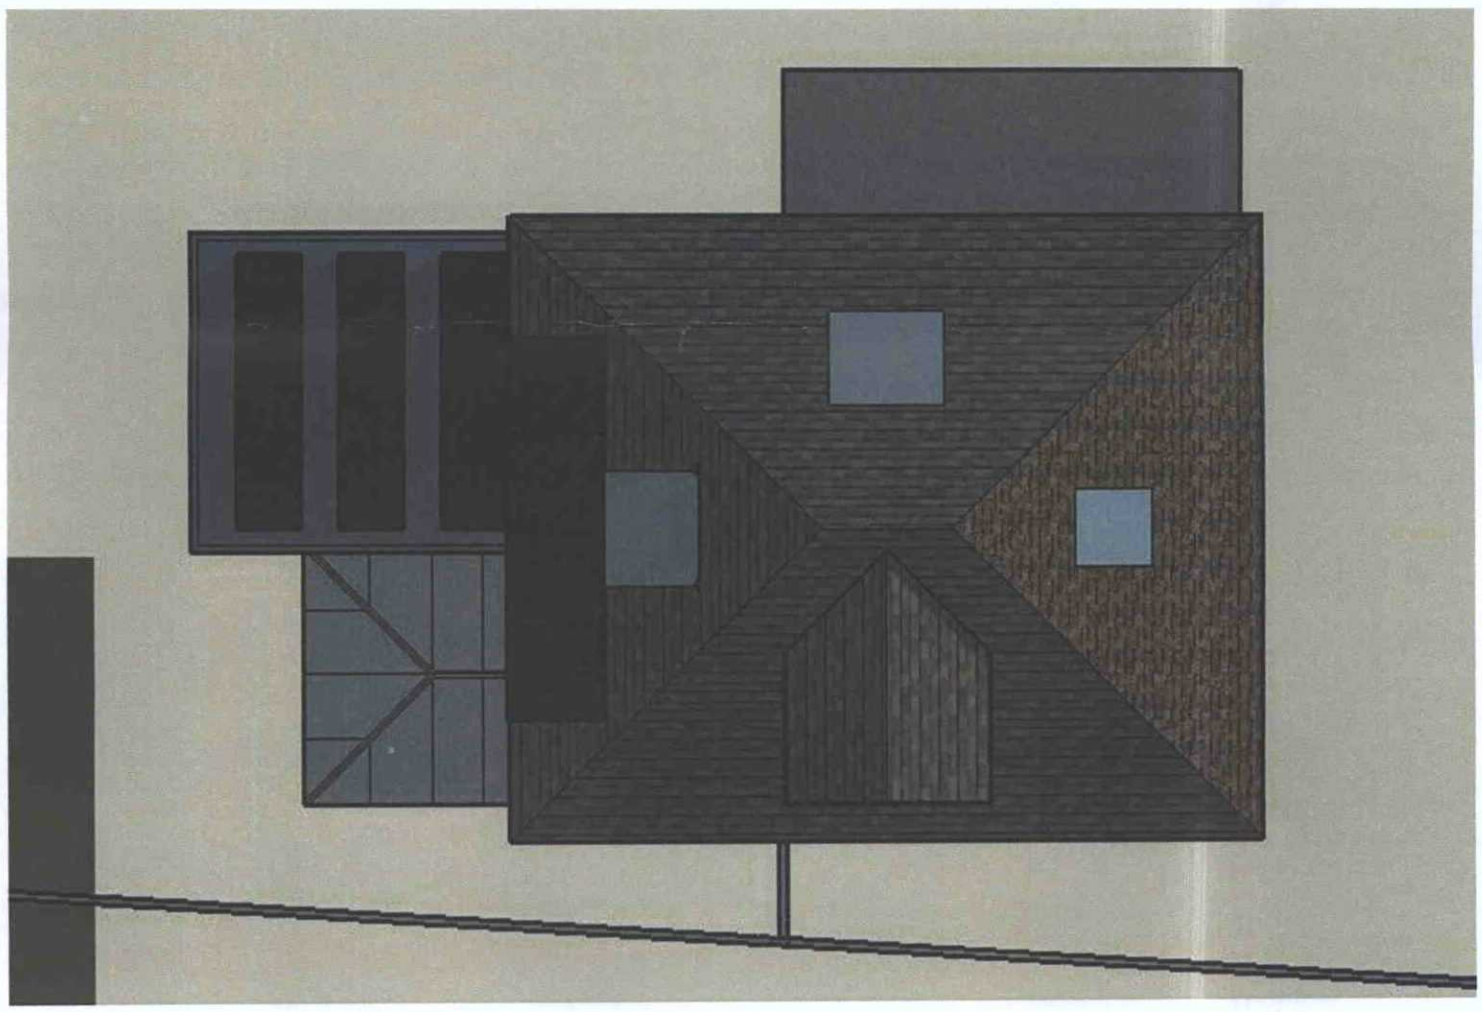

Plan

ADUR & WORTHING PLANNING SERVICES	
PLAN	AWDM/ 0447/15
DATE VALID	Rec 20/11/15

Scale

1m 1m

East

Elevation Views
Scale 1:100
A3

AMENDED