
BLOCK PLAN 1:200

1:200 Scale Bar

10m 20m 30m 40m

proposed dormers to front & rear roof slopes

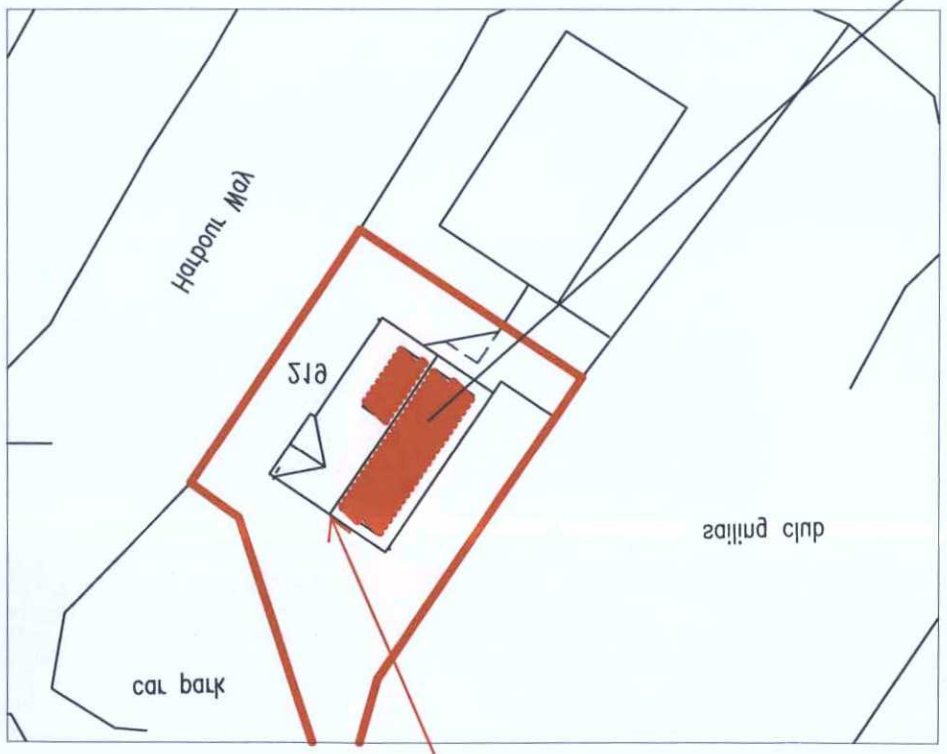


height by 250mm
increase ridge

Location PLAN 1:1250

1:1250 Scale Bar

10m 50m 30m 40m 50m

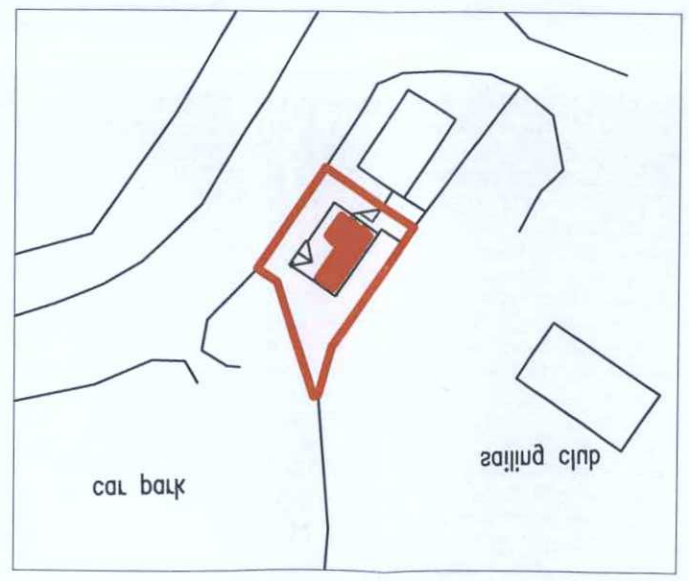

PLANNING SERVICES ADUR & WORTHING	
PLAN	AWDM 1491/15
VALID DATE	19 NOV 2015

Note: All dimensions to be checked on site.

Client:	
Scale: 1:200, 1:1250 @ A3 paper size	
Date: 16.3.2015	Drawn: BLW
Dwg. No. 02	Rev'n

Title: BLOCK & location PLAN

Project: Proposed extension at:
216 Hatpont Way
Shoreham Beach

BLW Architectural & Planning Services
12 West Street
Shoreham By Sea
West Sussex
BN43 5WE
01273 441009
07826886610
e-mail: penw@plwarchitectural.co.uk
website: plwarchitectural.co.uk

Copyright of: