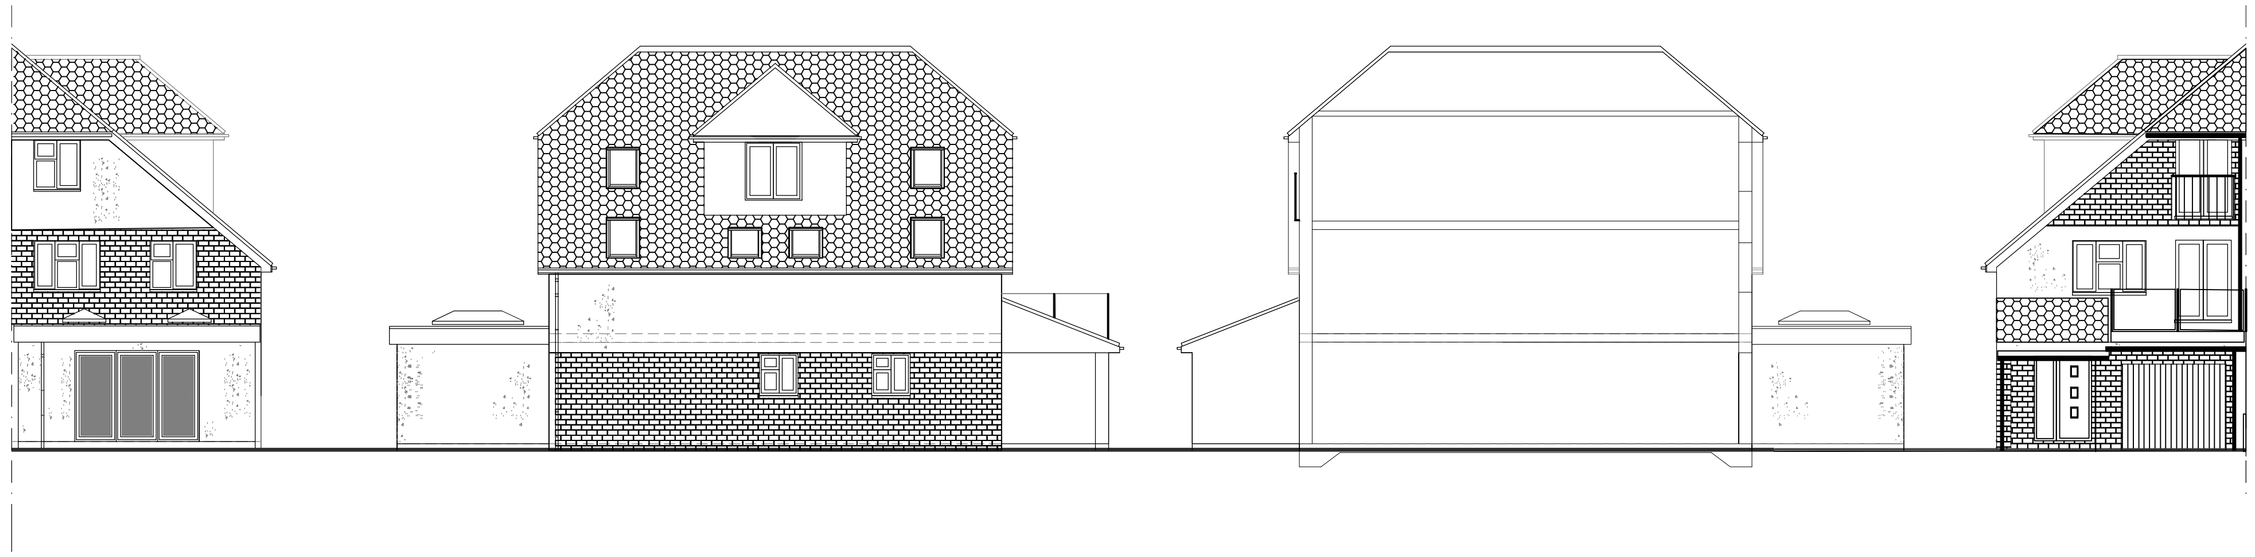

North facing (rear) Elevation

1m 2m 3m 4m 5m 6m 7m 8m 9m 10m
1:100 Scale Bar

West facing side Elevation

1m 2m 3m 4m 5m 6m 7m 8m 9m 10m
1:100 Scale Bar

East facing side Elevation

1m 2m 3m 4m 5m 6m 7m 8m 9m 10m
1:100 Scale Bar

South facing front Elevation

1m 2m 3m 4m m 6m 7m 8m 9m 10m
1:100 Scale Bar

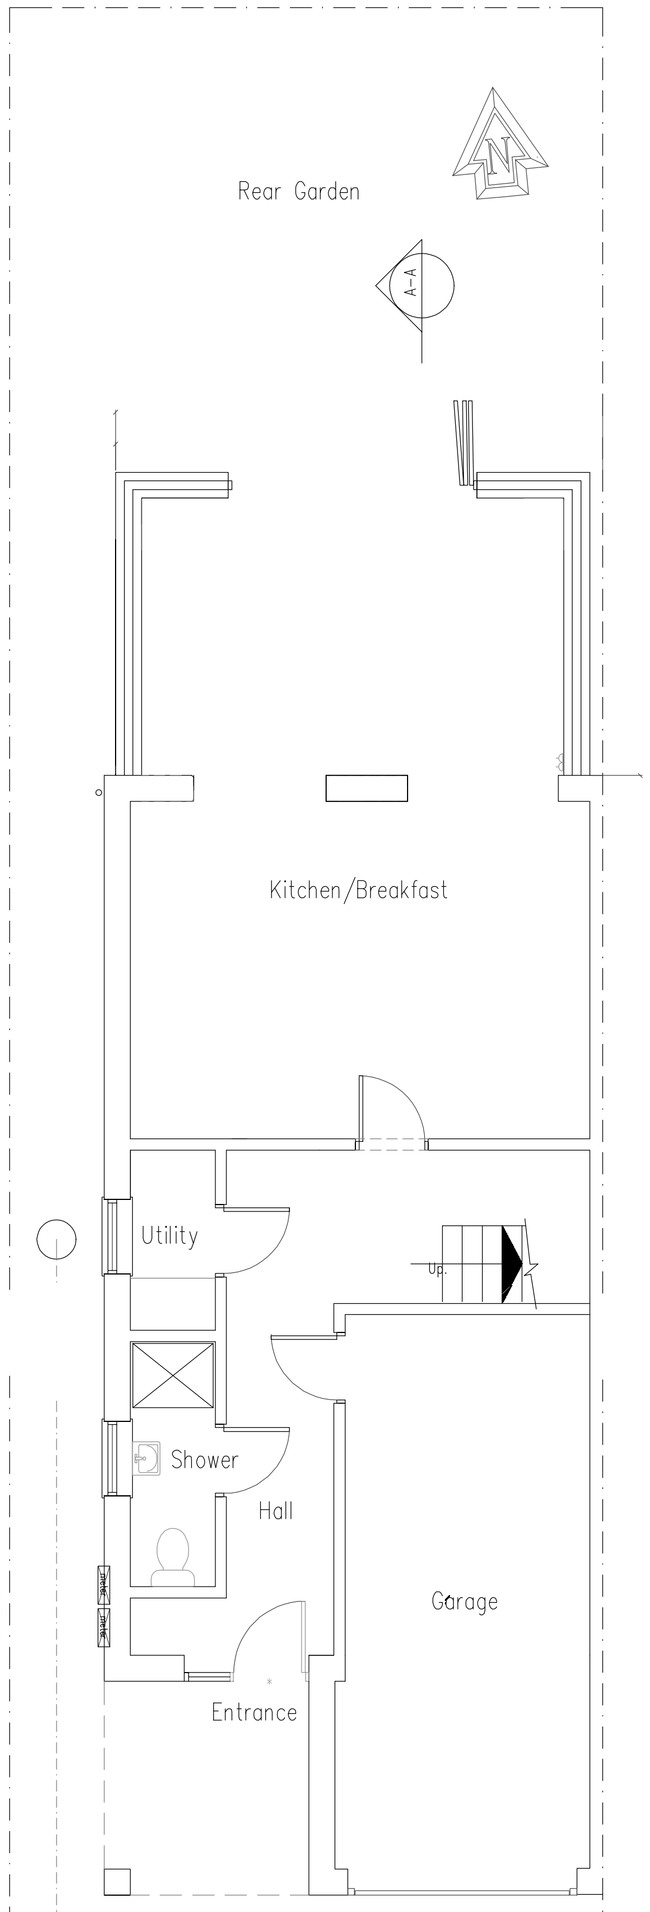

Ground Floor Plan

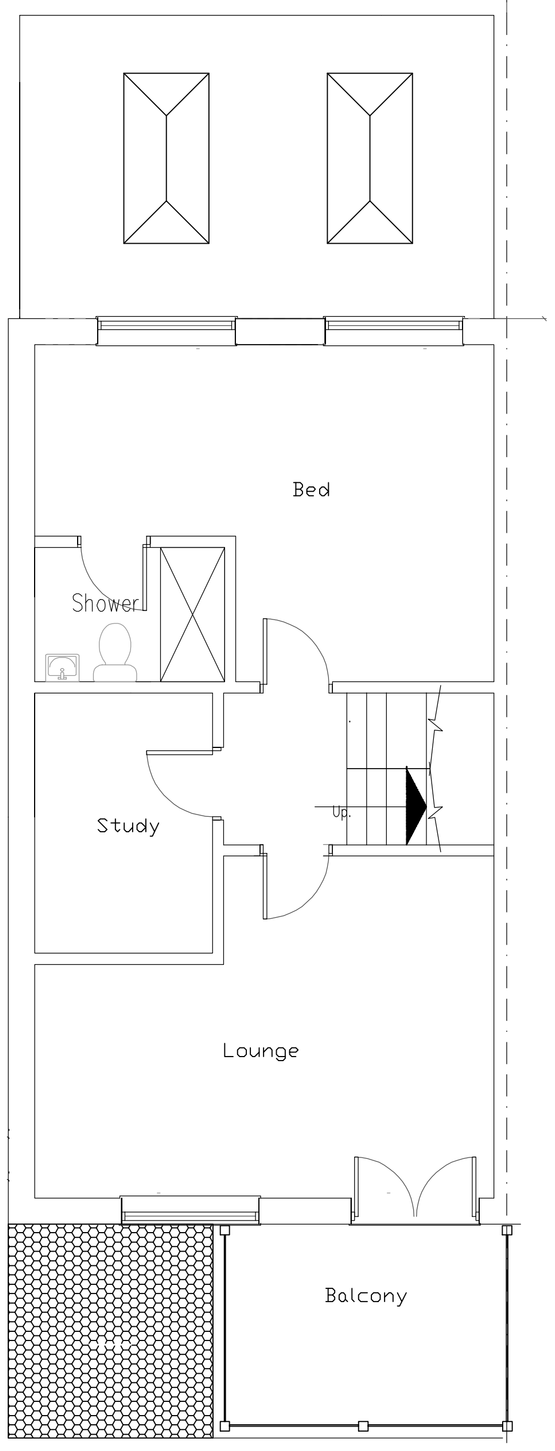

First Floor Plan

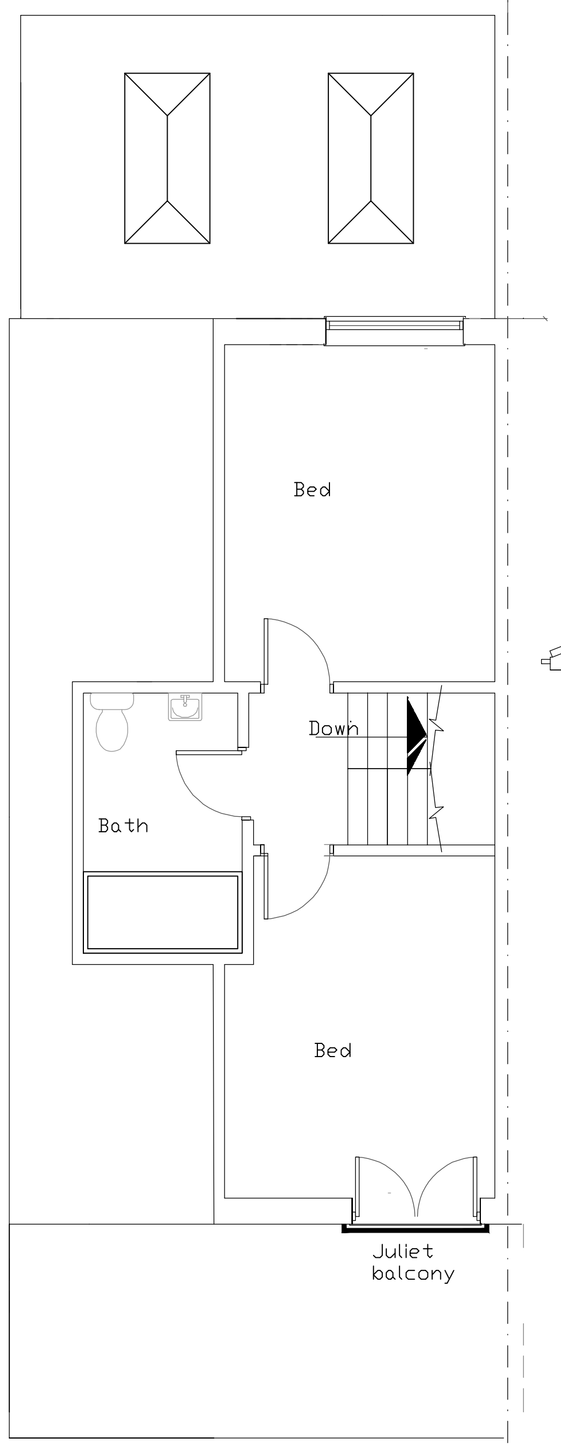

Second Floor Plan

1:50 Scale Bar
1m 2m 3m 4m 5m 6m 7m 8m 9m 10m

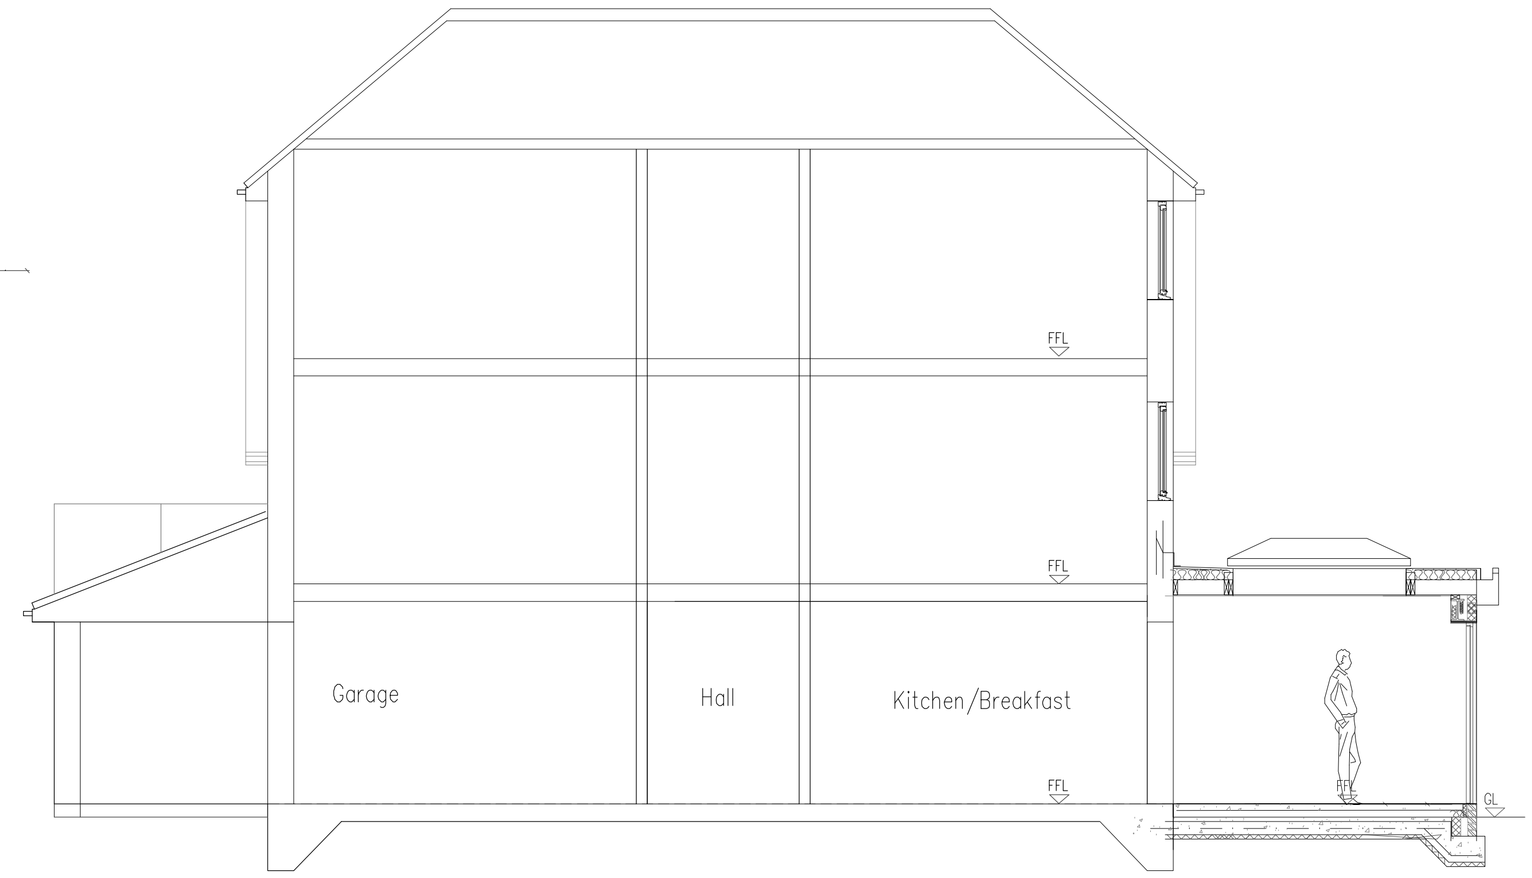

9 SECTION AA

1:50 Scale Bar
1m 2m 3m 4m 5m 6m 7m 8m 9m 10m

DO NOT SCALE FROM THIS DRAWING EXCEPT FOR PLANNING
AS PHOTOCOPIES WILL BE SUBJECT TO DISTORTION
DRAWINGS TO BE READ IN CONJUCTION WITH ALL OTHER
ARCHITECT'S & STRUCTURAL ENGINEER'S CONTRACT
DRAWINGS & SPECIFICATIONS.
ANY DISCREPANCIES MUST BE BROUGHT TO THE
ATTENTION OF THE ARCHITECT IMMEDIATELY.
THE CONTRACTOR MUST VERIFY ALL DIMENSIONS BY SITE
MEASUREMENT BEFORE ORDERING MATERIALS OR
MANUFACTURING COMPONENTS.
SUBSTITUTE MATERIALS & PRODUCTS TO THOSE
NAMED WILL BE ACCEPTABLE IF PROVEN TO BE OF EQUAL
OR HIGHER PERFORMANCE AND NOT IN CONFLICT
WITH OTHER ELEMENTS.

EXISTING LAYOUT

DATE	DESCRIPTION	BY

DRG STATUS: PLANNING

CLIENT

PROJECT TITLE: 59 OLD FORT ROAD SHOREHAM–BY–SEA

DRG TITLE: PORCH INFILL AND ALTERATIONS (EXISTING)

CORNERSTONE consulting engineers ltd
10 HILLFOOT ROAD
SG5 3NS
TEL: 01462 379380
FAX: 01462 287642

JOB NO	DRG NO	REV	SCALE
5000	PL–1000	A	1:50, 1:100@A1 UNO JANUARY 2022