


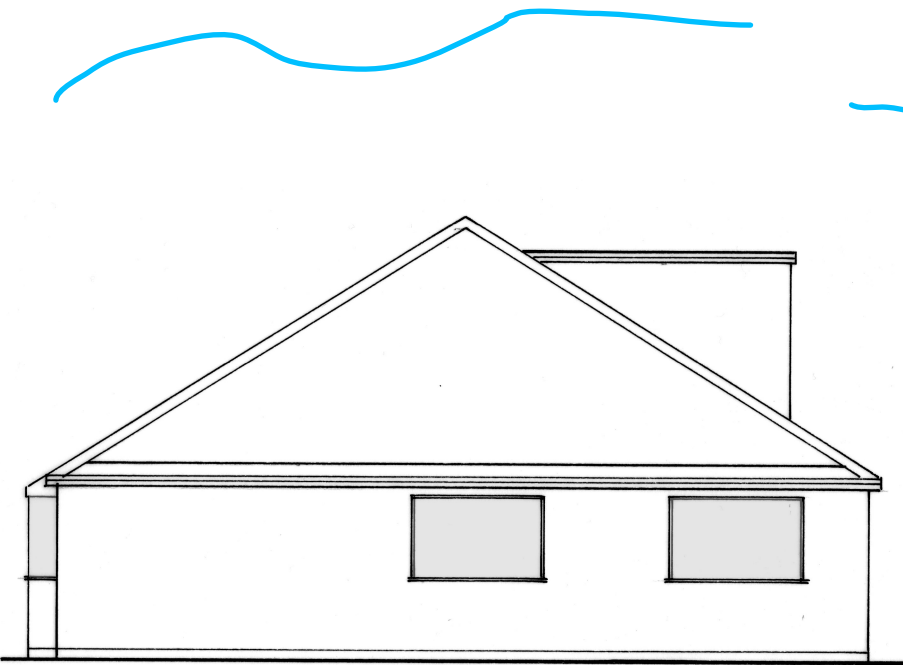


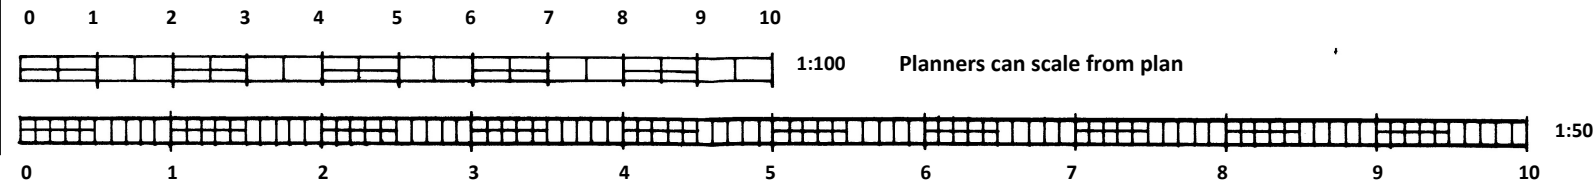


Existing Side Elevation (East) 1:100

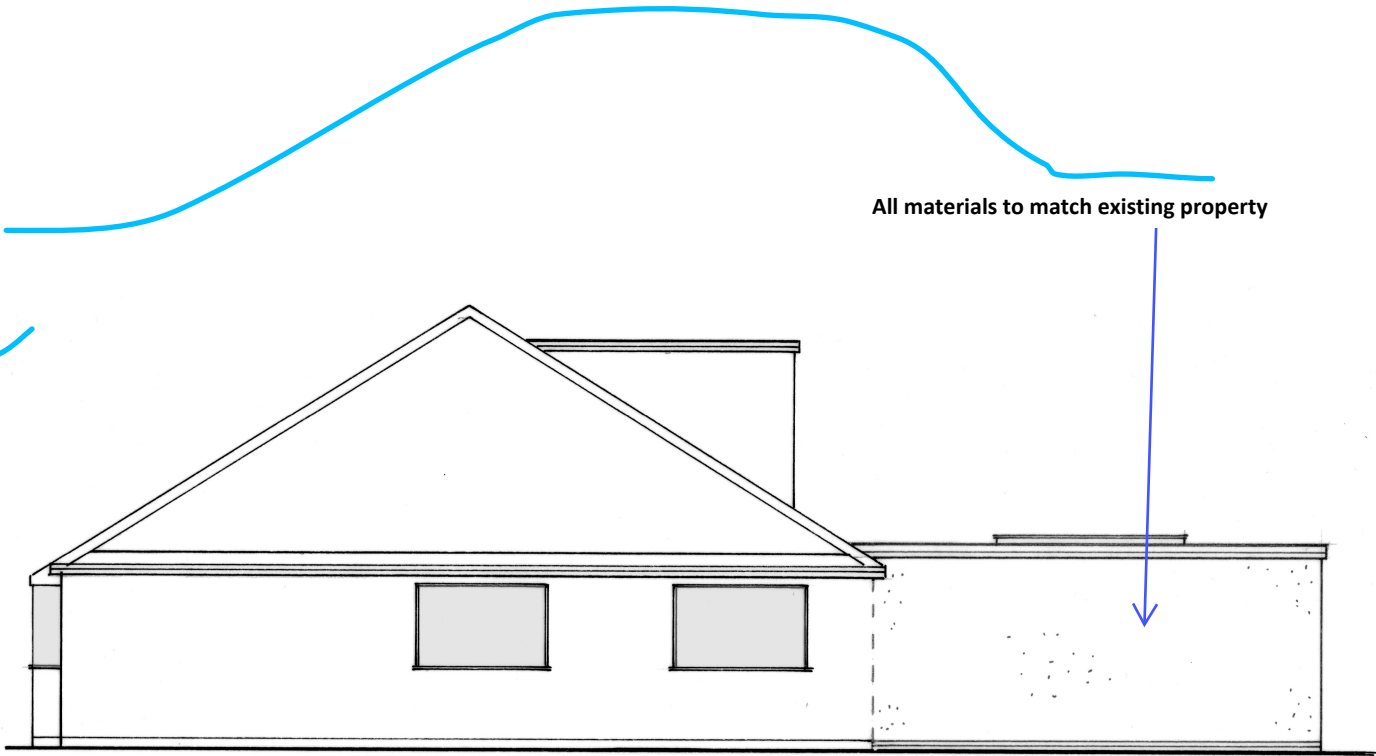

Proposed Side Elevation (East) 1:100

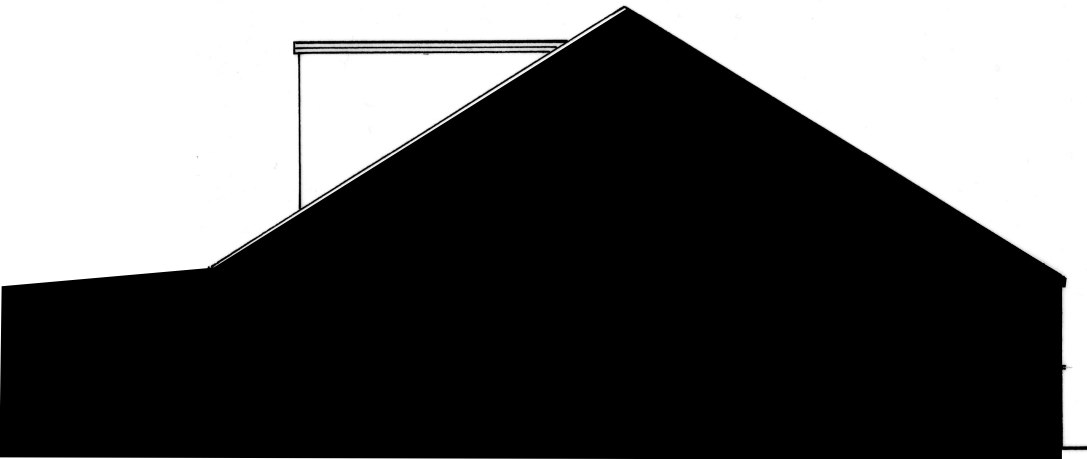

Existing Side Elevation (West) 1:100

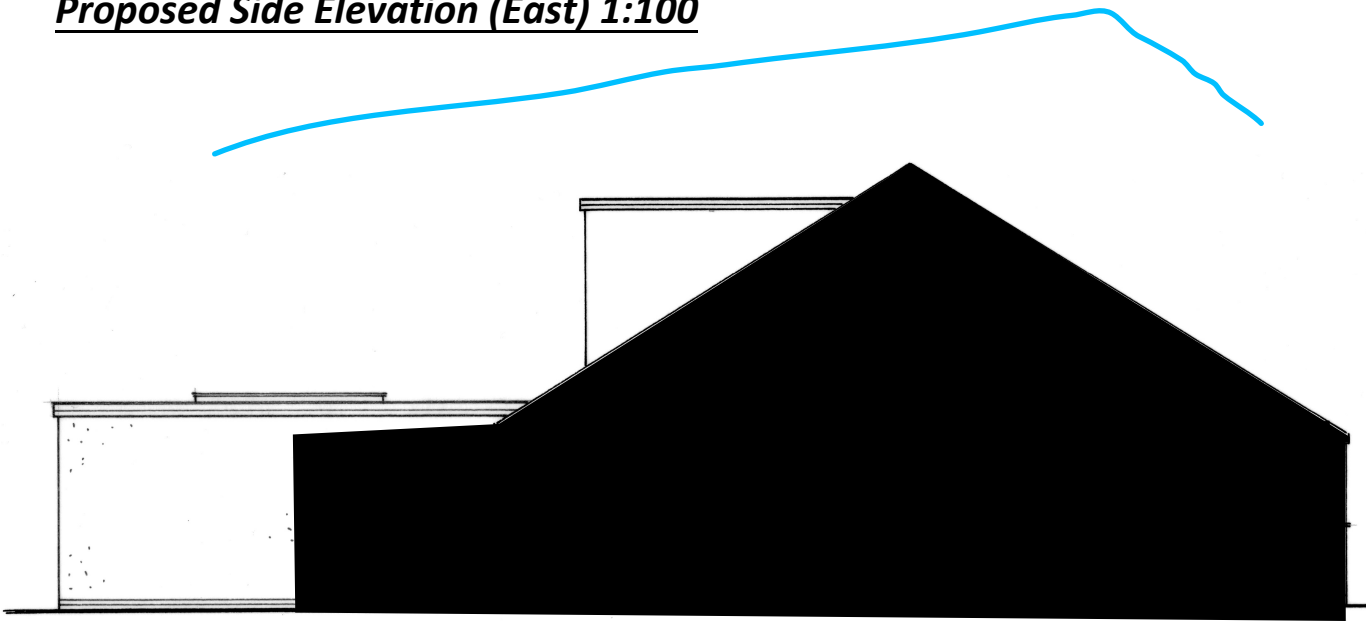

Proposed Side Elevation (West) 1:100