

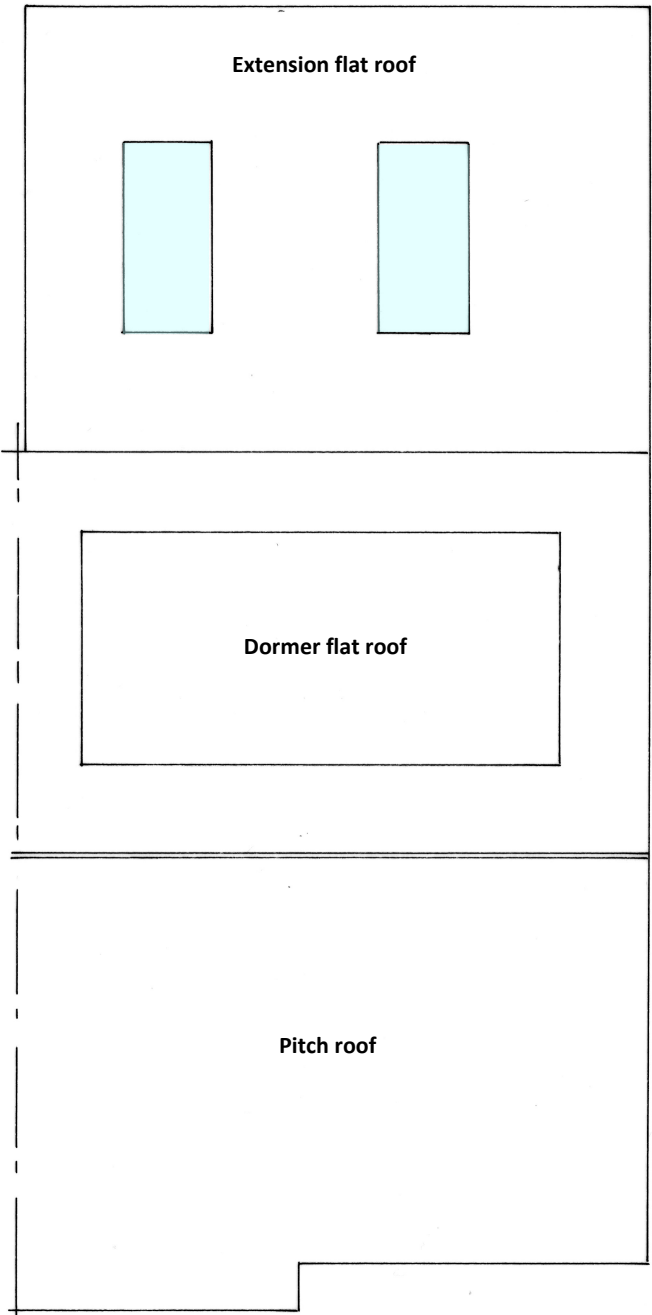


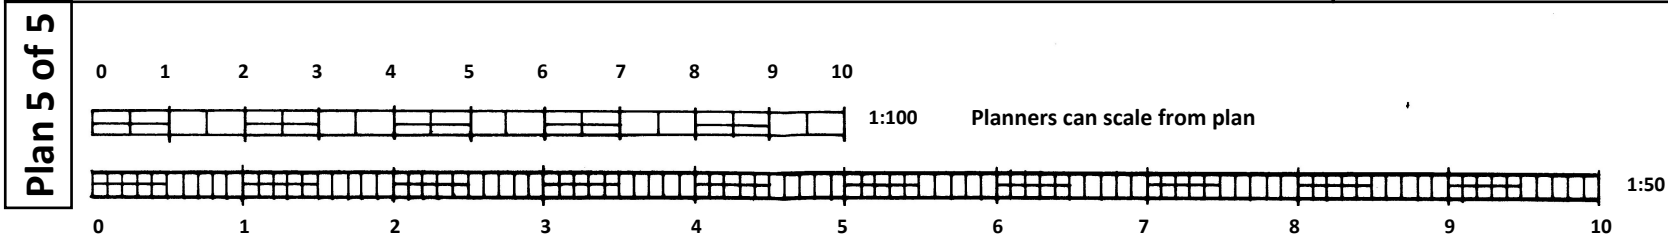

Proposed Roof Plan 1:100

*For planning prior approval only*

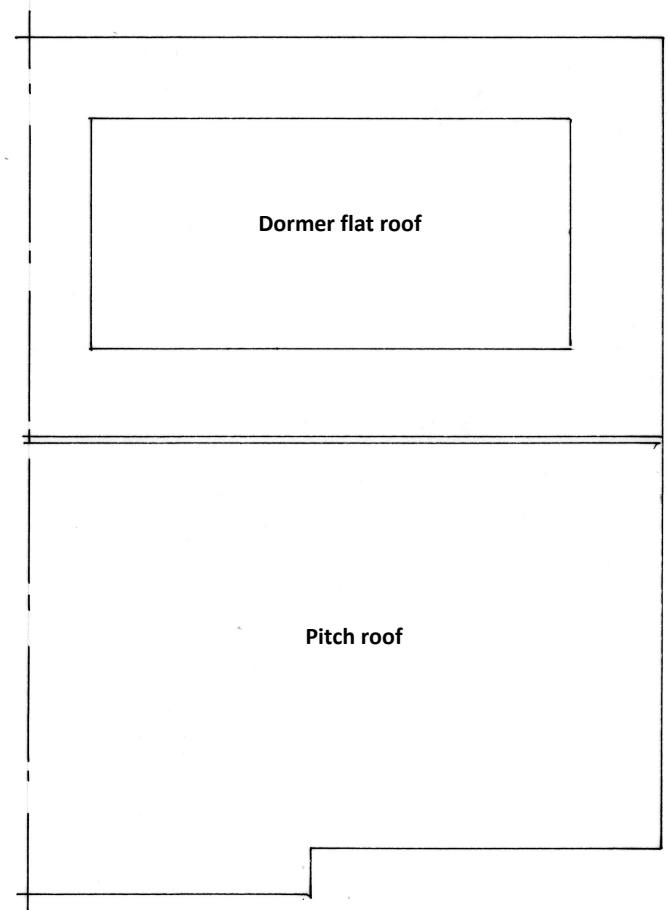

Existing Roof Plan 1:100

