


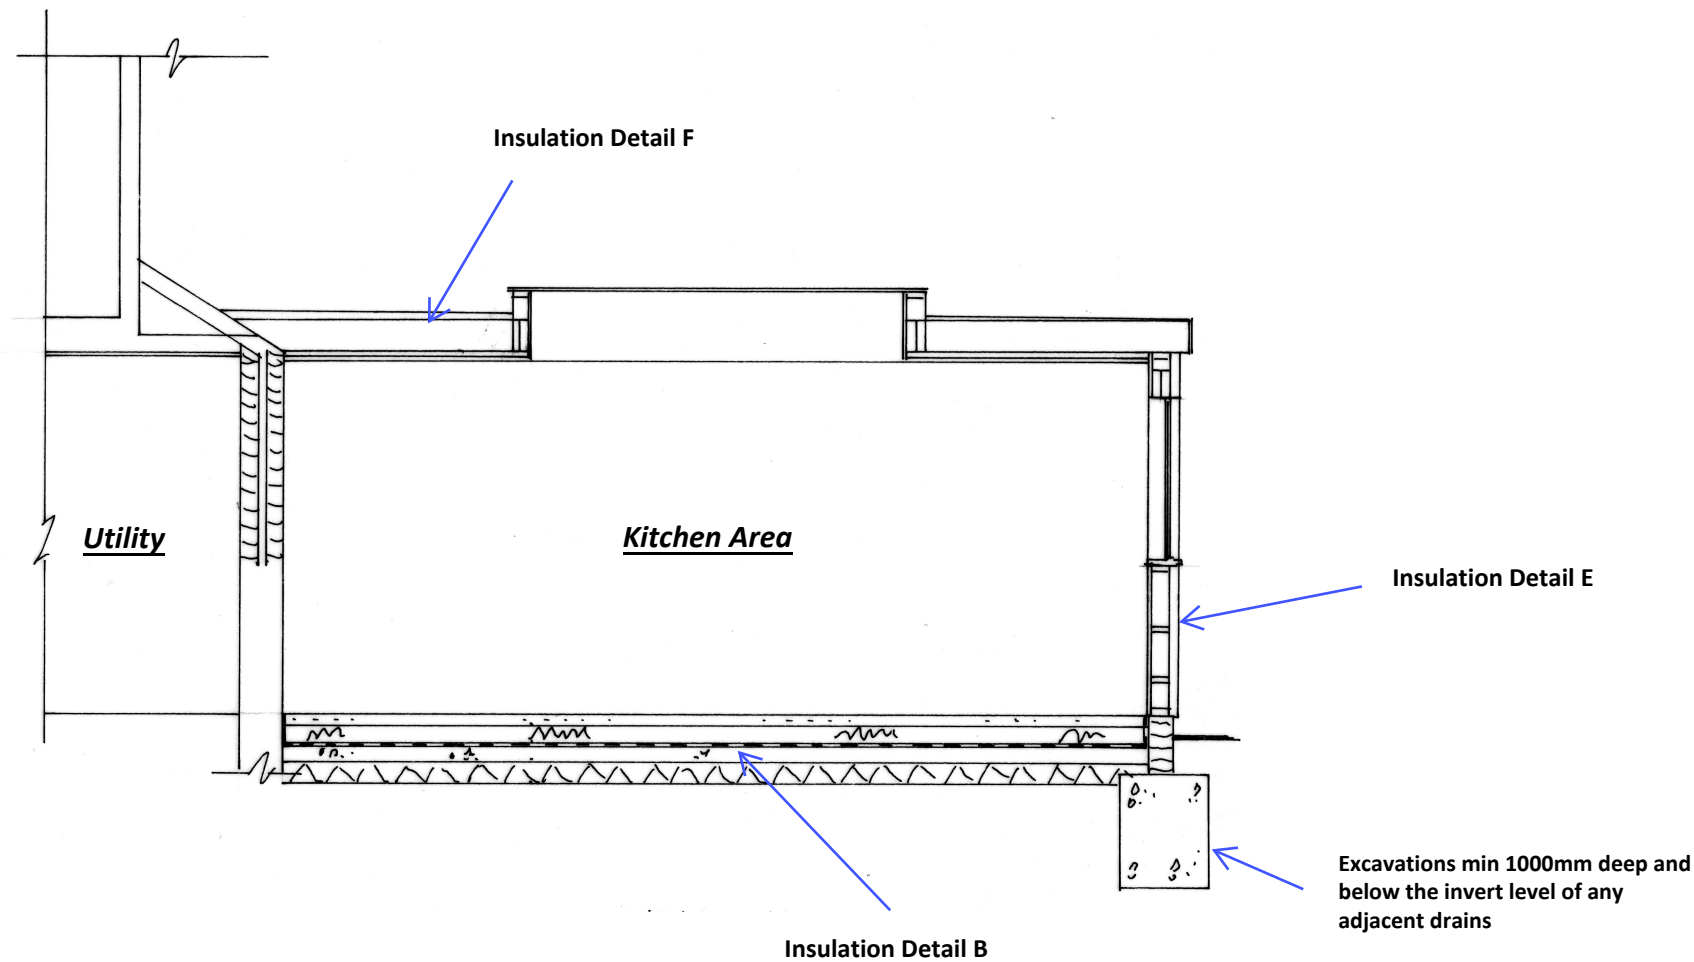


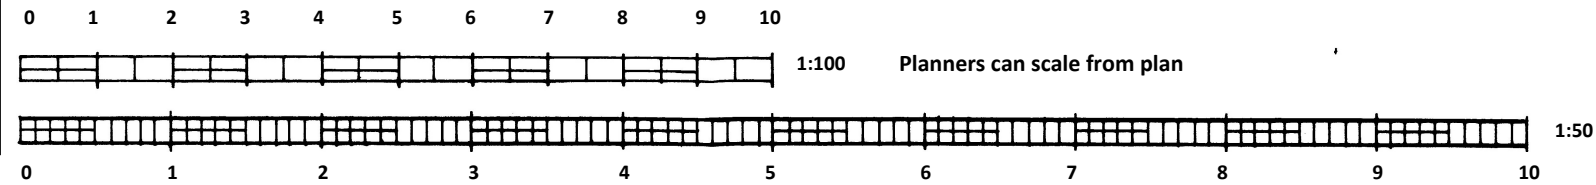

Proposed Section 1:50

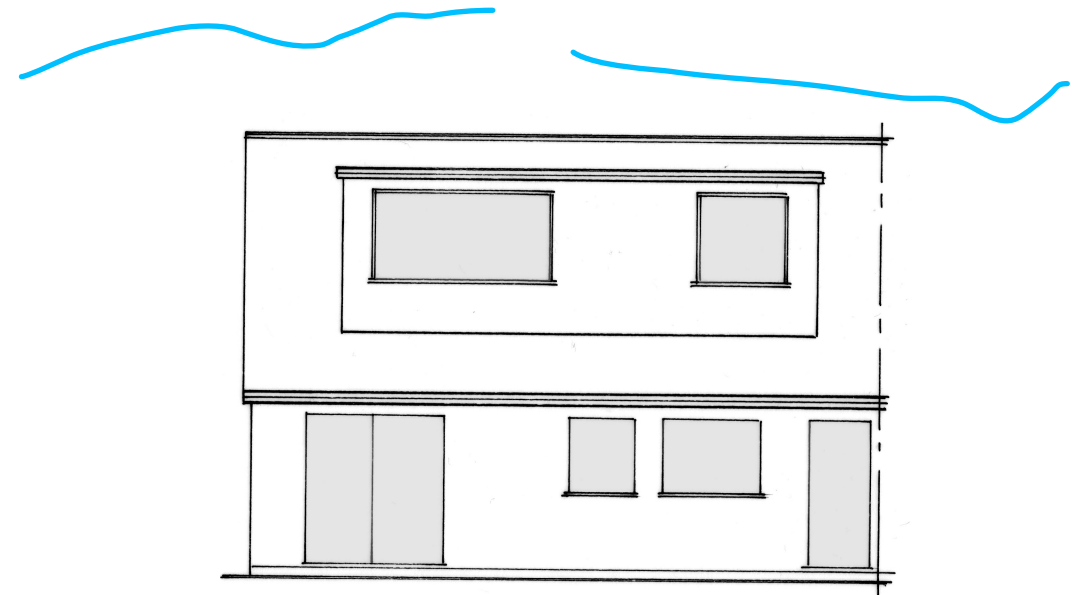

Existing Rear Elevation (North) 1:100

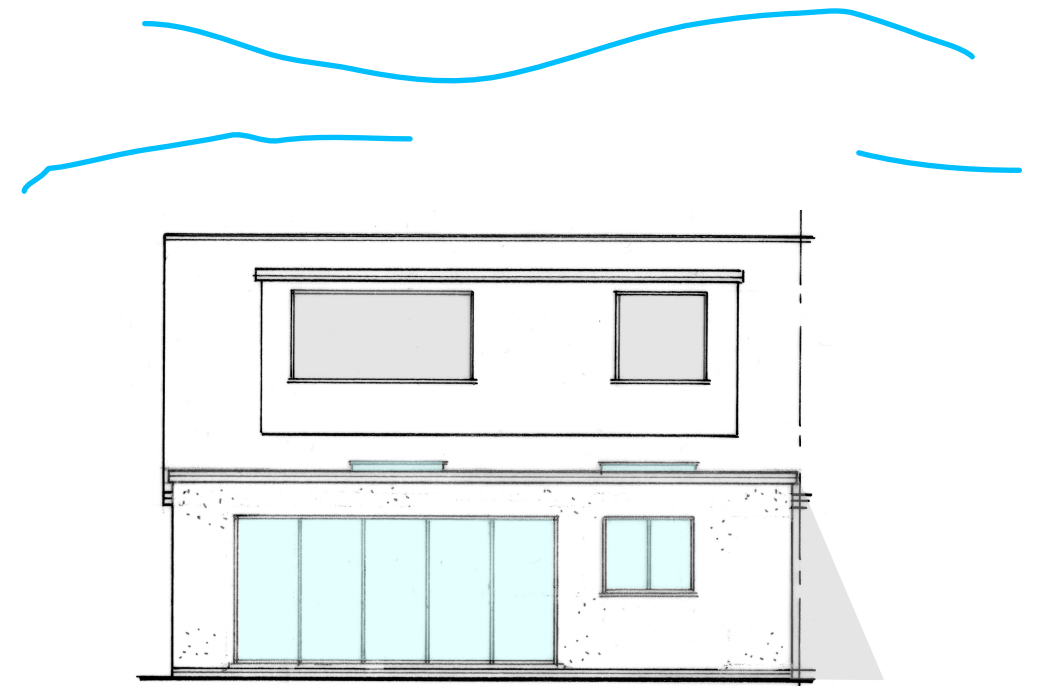

Proposed Rear Elevation (North) 1:100