extending wall stone lan

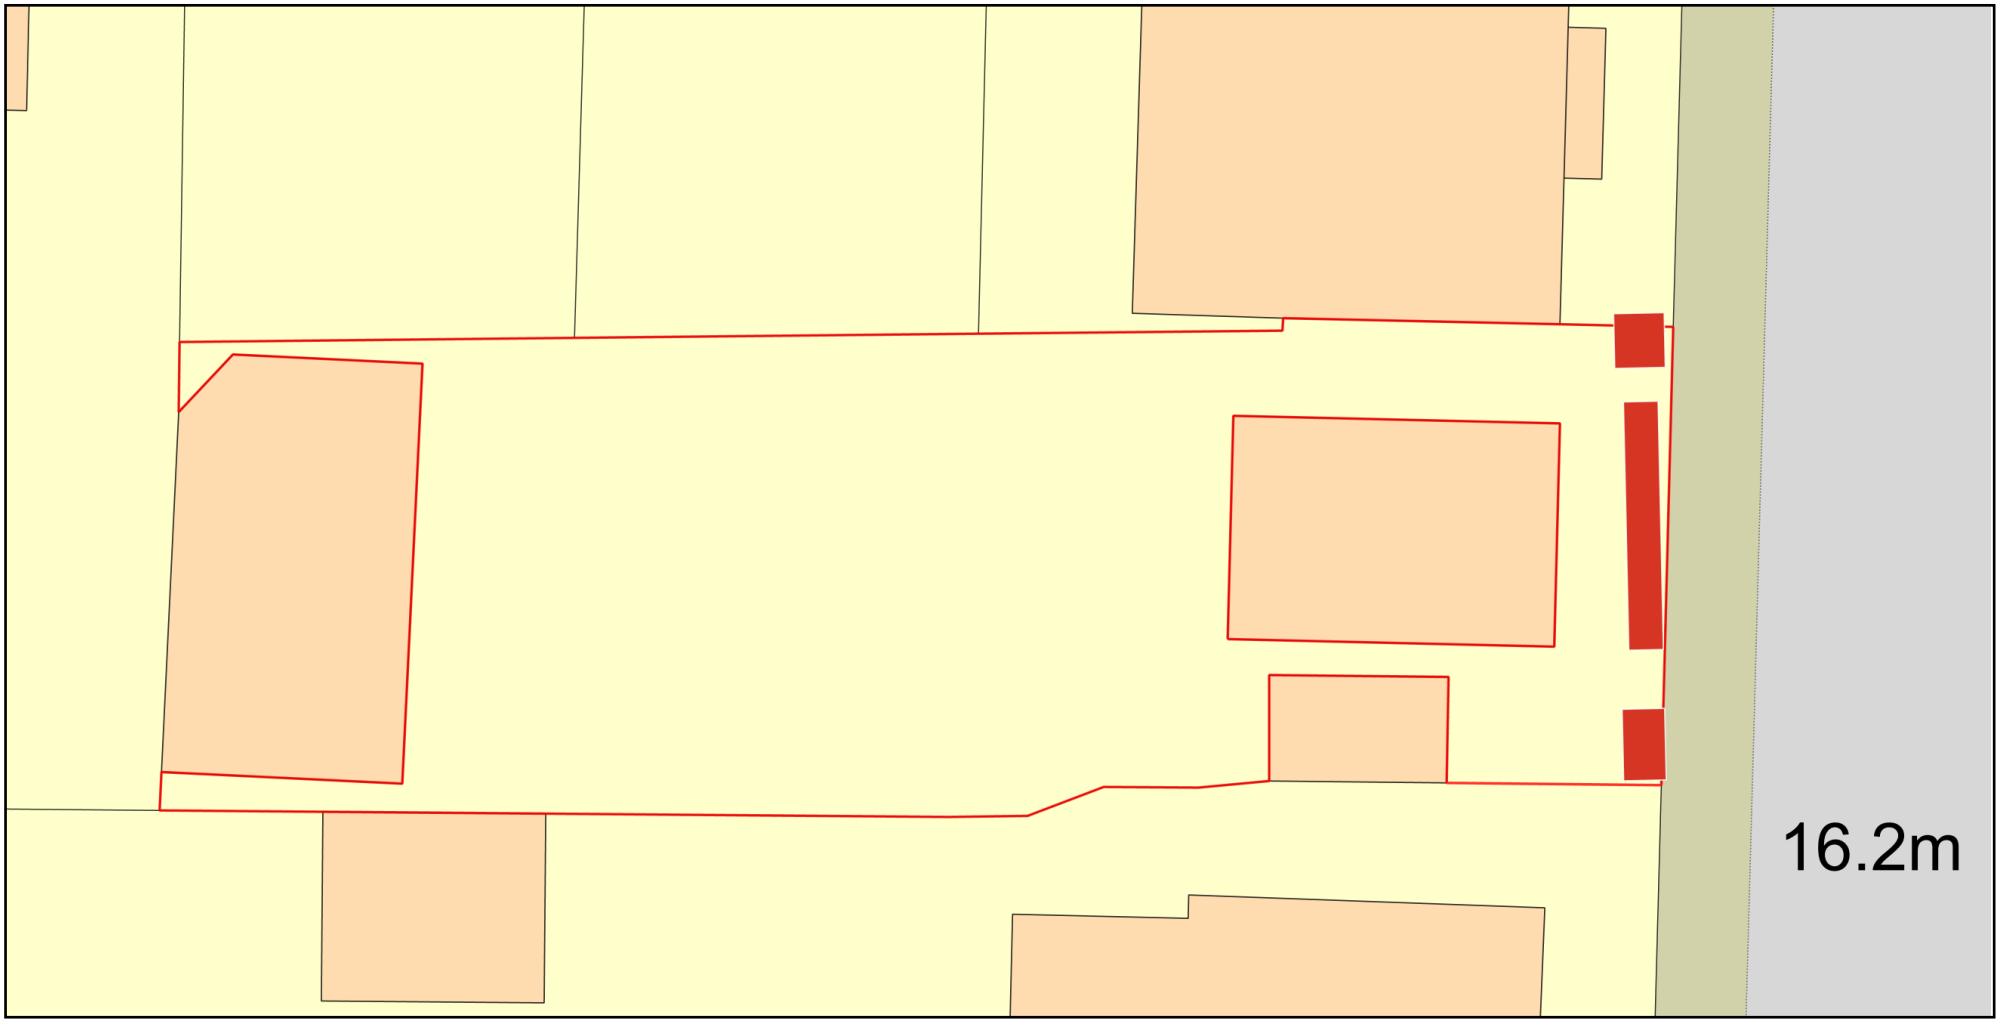

ReQuestaPlan

Plan Produced for: joanne holder

Date Produced: 06 Feb 2024

Plan Reference Number: TQRQM24037170417416

Scale: 1:200 @ A4

© Crown copyright and database rights 2023 OS 100042766